Existing roof covering is concrete plain tiles

Existing walls are flintwork with Horsham stone quoins

Existing rear extension walls are painted brickwork

All windows and some doors are white PVCu

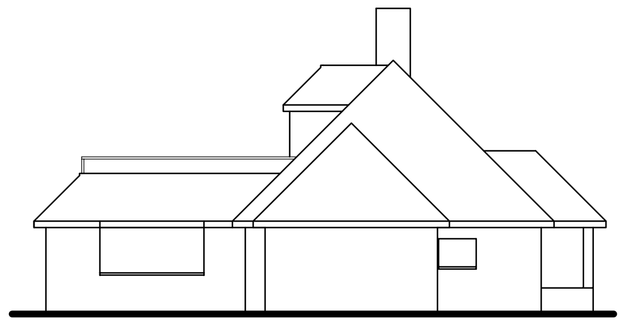

Existing Side Elevation

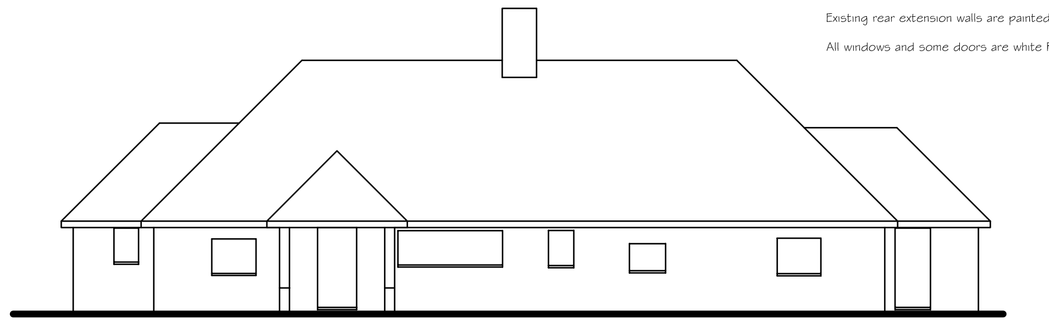

Existing Front Elevation

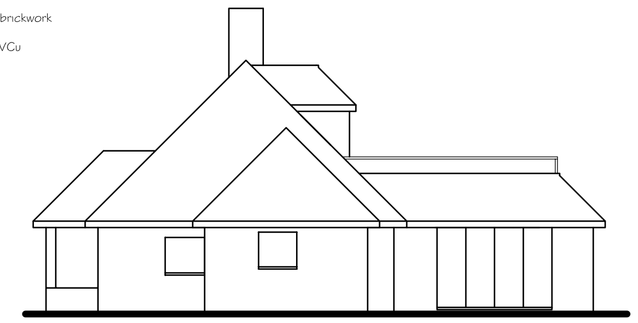

Existing Side Elevation

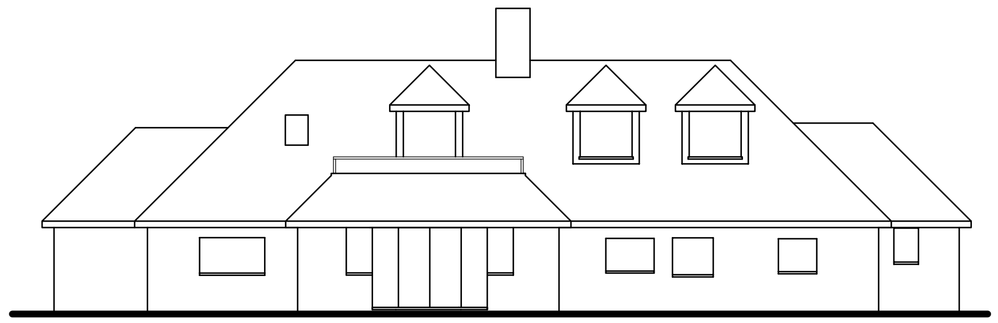

Existing Rear Elevation

SCALE 1:100

Proposed roof covering is to be handmade clay plain tiles

Proposed walls are to be flintwork with Horsham stone quoins

Existing rear extension walls are to be clad with flint wth Horsham stone quoins

All windows and doors to be handmade Oak

Note: Height of roof not to exceed existing

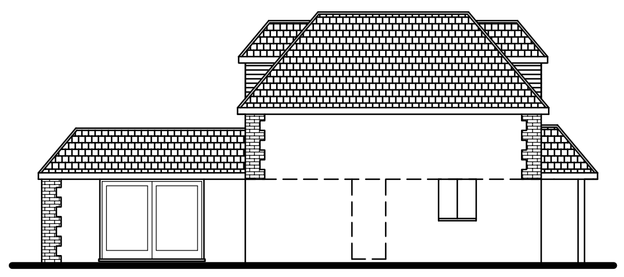

Proposed Side Elevation

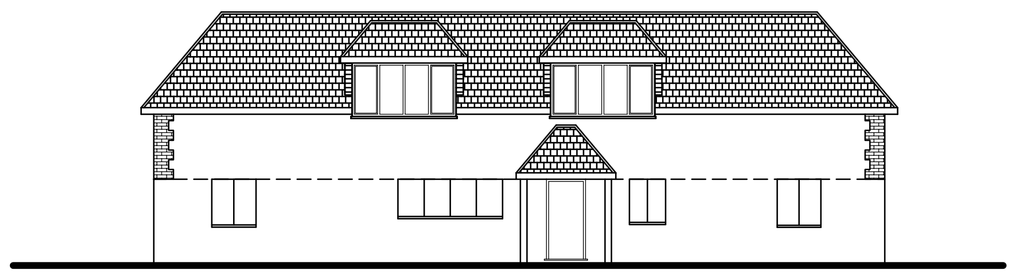

Proposed Front Elevation

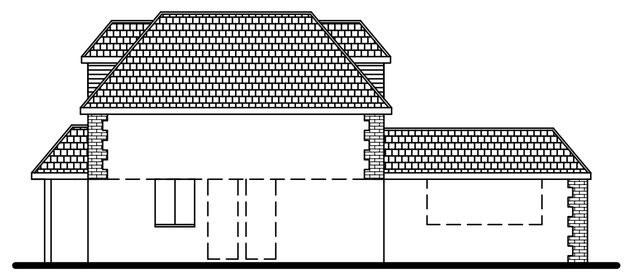

Proposed Side Elevation

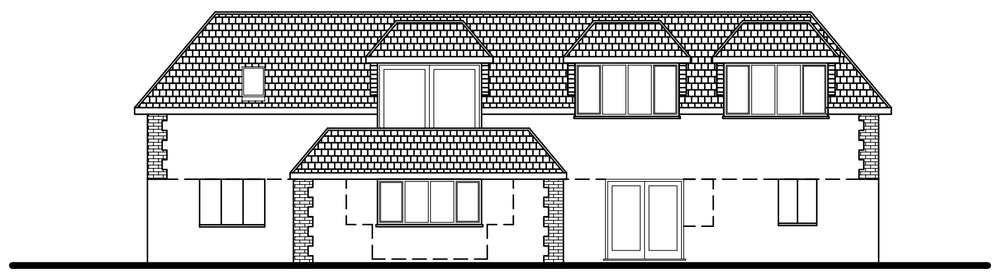

Proposed Rear Elevation

Tony Rogers
Building Consultants
Address: 40 Dawn Crescent, Upper Beeding
West Sussex, BN44 3WH
Telephone: 01903 815225 Fax: 01903 815225

Rev.	Date:	Revision Description:

Client: Mr & Mrs G Bobbe

Address: Atherington Lodge
Climping Street
Climping, West Sussex
BN17 5RN

Project: Alteration to the roof

Scale: 1:100

Date: November 2017

Drawing No: 08/396/03

Drawn By: AWR

Revision:

ARUN DISTRICT COUNCIL DATE STAMP