




FIRST FLOOR PLAN

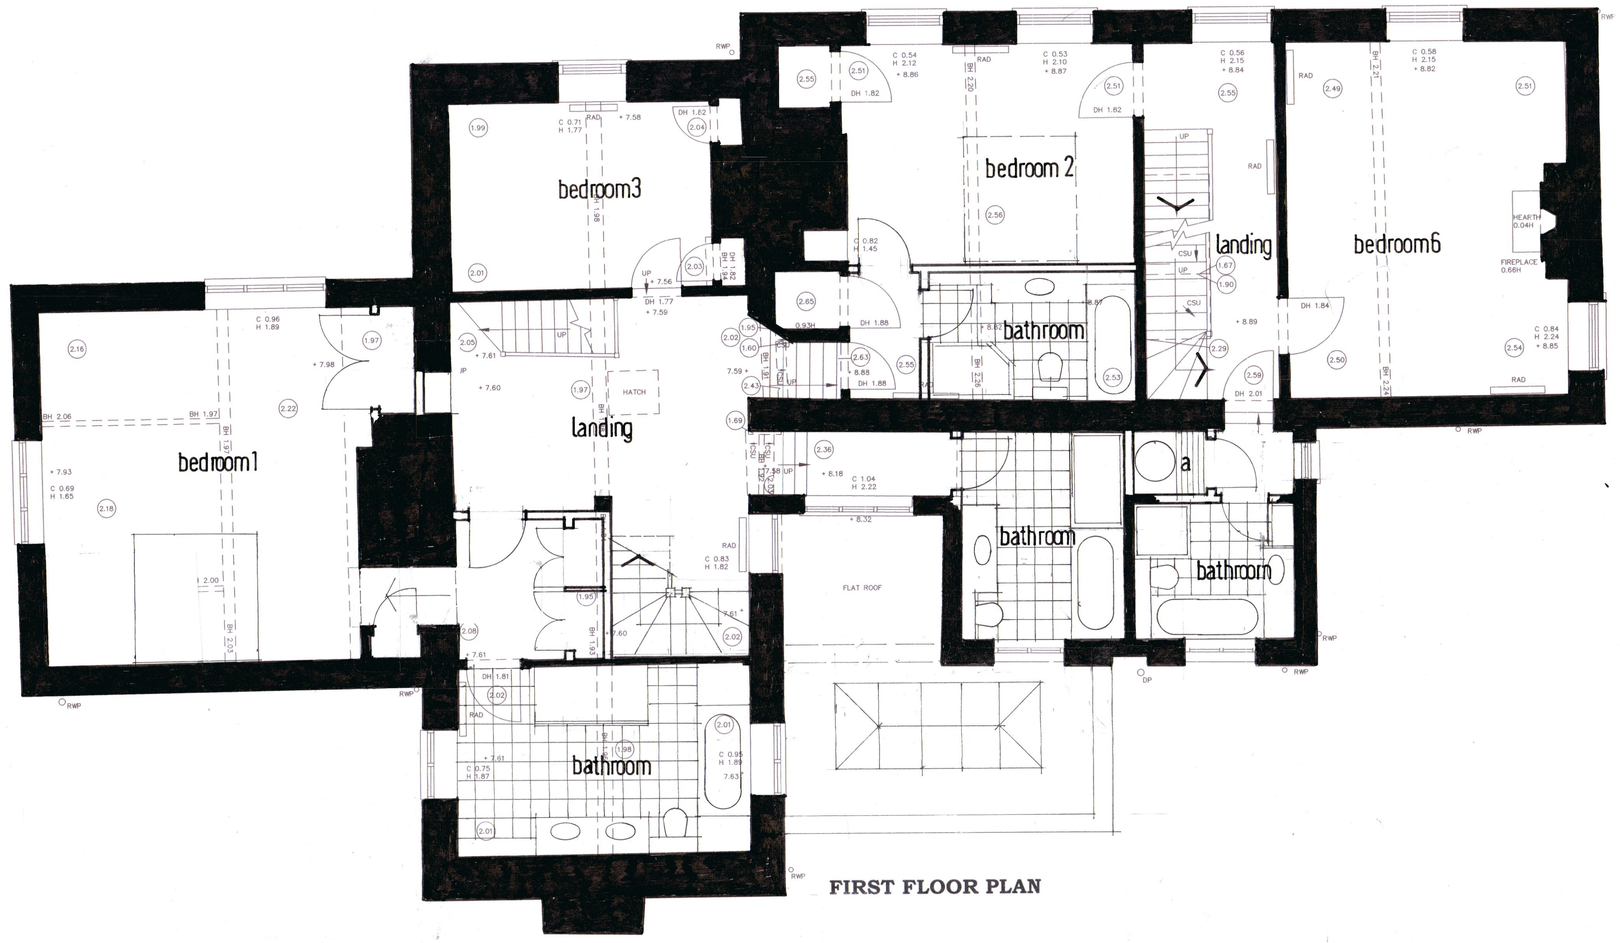


SECOND FLOOR PLAN

BASEMENT CELLAR

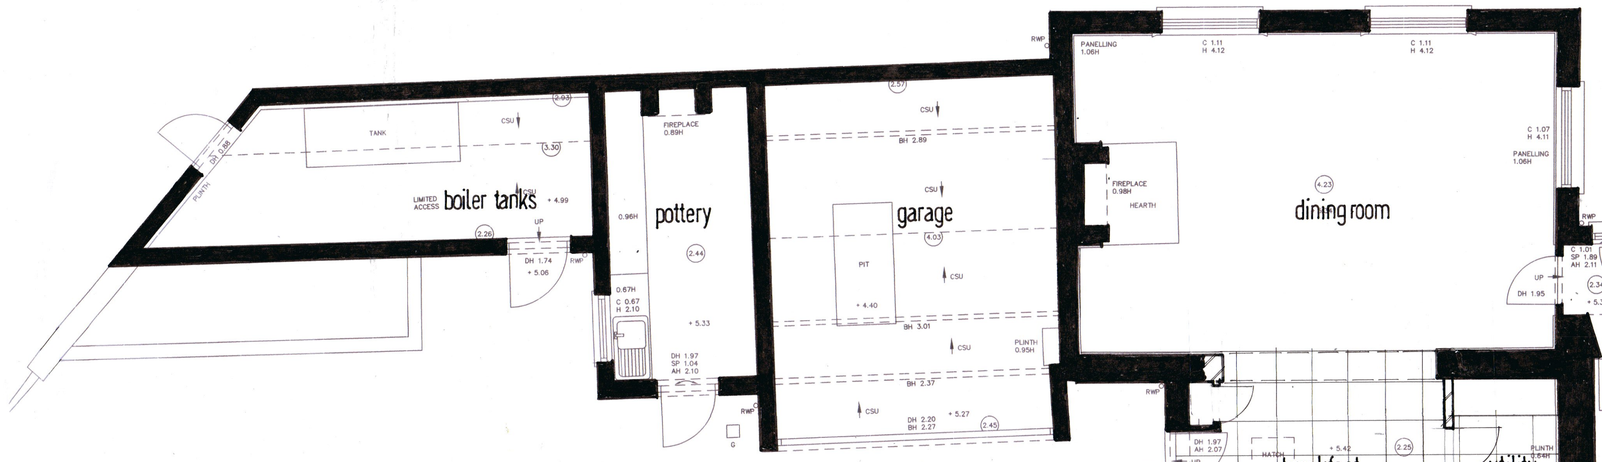

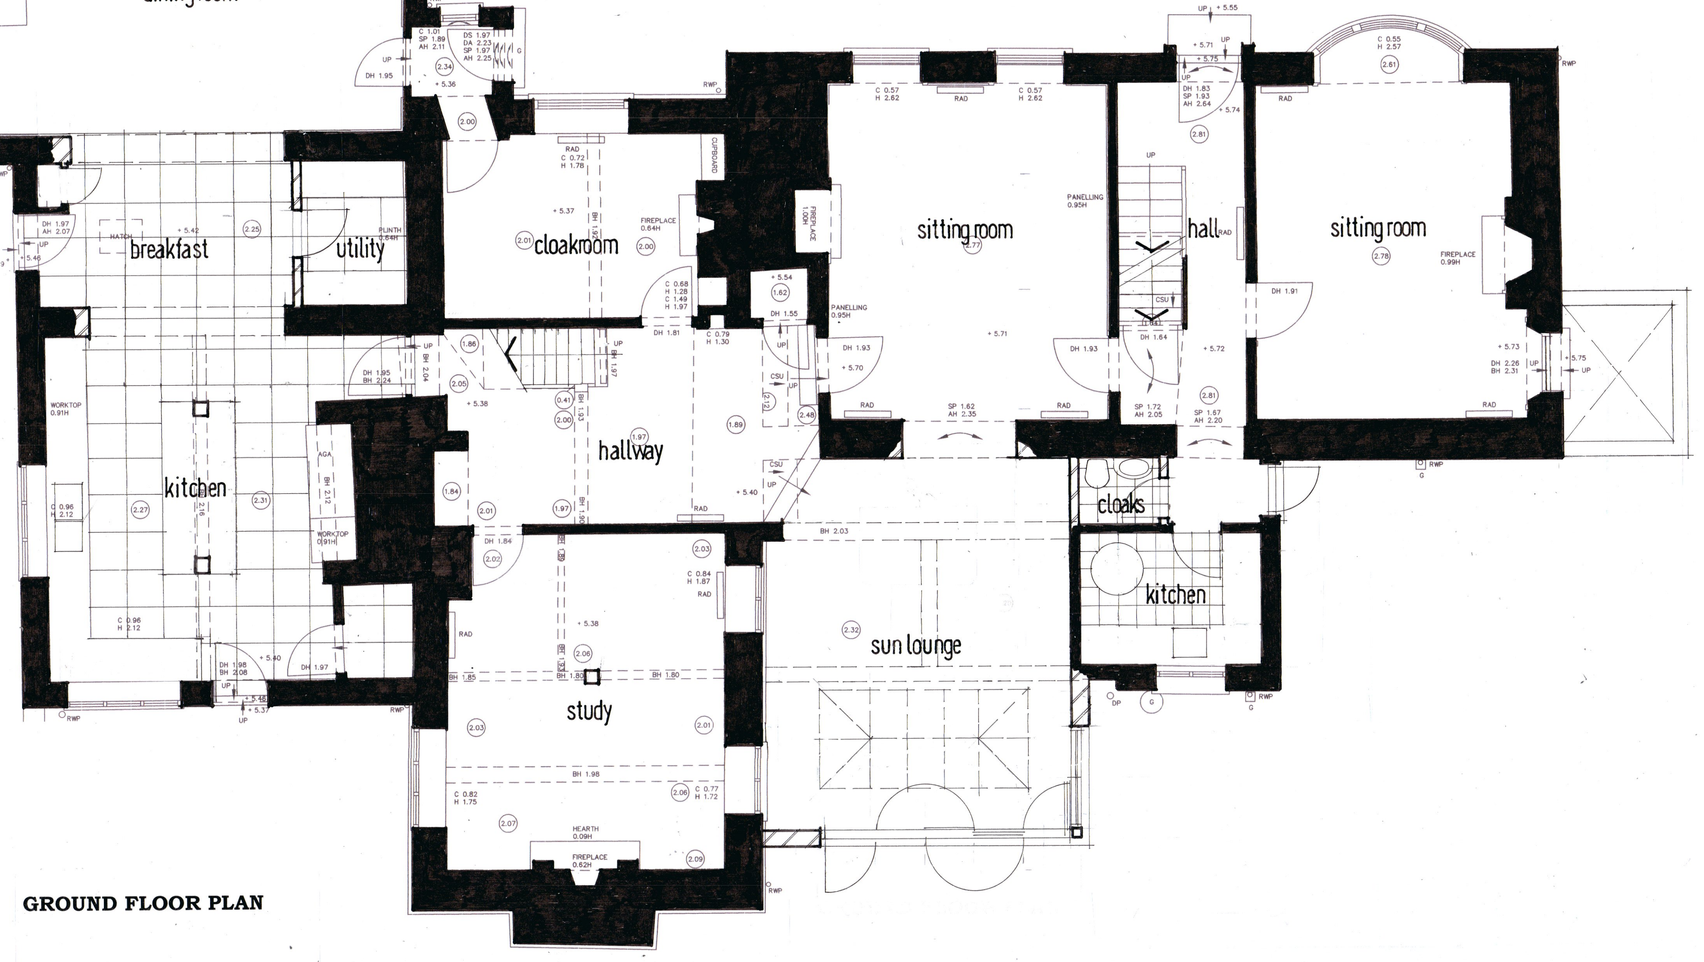

GROUND FLOOR PLAN

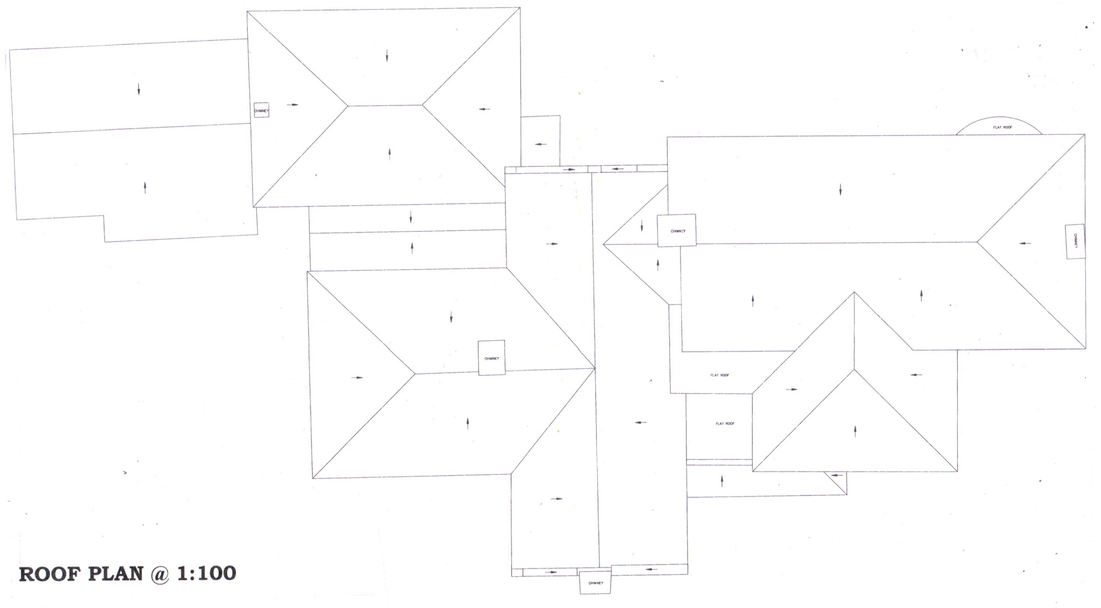

ROOF PLAN @ 1:100

ABBREVIATIONS (WHERE APPLICABLE)

A/C	AIR CONDITIONER	KO	KERB OUTLET
AH	ARCH HEIGHT	L	LIGHT
AV	AIR VALVE	LP	LAMP POST
B	BOLLARD	MH	MANHOLE
BG	BOX GULLY	MKR	MARKER
BH	BEAM SOFFIT HEIGHT	NB	NOTICE BOARD
BL	BEAM SOFFIT LEVEL	NFI	NO FURTHER INFORMATION
BW	BRICK WALL	O/H	OVERHEAD
C	WINDOW CILL HEIGHT	P	POST
CE	CLEANING EYE	PL	PAVEMENT LIGHT
(1.90)F	CEILING HEIGHT (FALSE)	PM	PARKING METER
CL	COVER LEVEL	R	ROOF
CM	CABLE MARKER	(R)	FROM RECORDS
CONC	CONCRETE	RG	ROAD GULLY
CSU	CEILING SLOPES UP	RS	ROAD SIGN
CPS	CONC PAVING SLABS	RSJ	ROLLED STEEL JOIST
D	DEPTH	RW	RETAINING WALL
DH	DOOR HEIGHT	RWP	RAIN WATER PIPE
DP	DOWN PIPE	S	SPREAD
E	EARTHING POINT	SC	STOP COCK
ECP	ELEC CABLE PIT	SKL	SKYLIGHT
EJB	ELEC JUNCTION BOX	SL	SUMP LEVEL
EP	ELECTRICITY POLE	SP	SPRING POINT HEIGHT
F	FLOOR	SV	SLUICE VALVE
FB	FLOWER BED	TIC	TELEPHONE IC
FH	FIRE HYDRANT	TJB	TEL JUNCTION BOX
FIG	FEEDS INTO GROUND	TL	THRESHOLD LEVEL
FL	FLOOR LEVEL	TP	TELEPHONE POLE
G	GULLY OR GRITH	TRL	TRAFFIC LIGHT
GV	GAS VALVE	UTL	UNABLE TO LIFT
H	WINDOW HEAD HEIGHT OR HEIGH	UTT	UNABLE TO TRACE
		VP	VENT PIPE
HB	HAND BASIN	W	WALL
HD	HEATING DUCT	WC	WATER CLOSET
IC	INSPECTION COVER	WM	WATER METER
IL	INVERT LEVEL		

FENCE TYPES AND DETAILS

B/W	BARBED WIRE
C/B	CLOSE BOARDED
C/I	CORRUGATED IRON
C/L	CHAIN LINK
C/P	CHESTNUT PALING
H/R	HAND RAIL
I/R	IRON RAILINGS
O/B	OPEN BOARDED
P/R	POST & RAIL
P/W	POST & WIRE
S/W	SHEEP WIRE
W/M	WIRE MESH

NOTES

DATUM USED: NEWLYN

A		
	Date	Revisions

© copyright

Client
T AND S JACKSON

Job Title
KENTS FARM HOUSE
CLIMPING
WEST SUSSEX
BN17 5OU

Drawing Title
FLOOR PLANS MAIN HOUSE PROPOSED

1:50 @ A0/1:100 @ A2

OCTOBER 2020 by MJW

Drg. No. 112/168/4 Rev.

0 0.5 1 1.5 2 2.5 3 3.5 4 4.5 5 5.5 6 6.5 7 7.5 8 8.5 9 9.5 10
METRES