
ARUN DISTRICT COUNCIL:EG/101/06/ 17/11/2006

ARUN DISTRICT COUNCIL
No. EG 101 06
RECEIVED 17.11.06

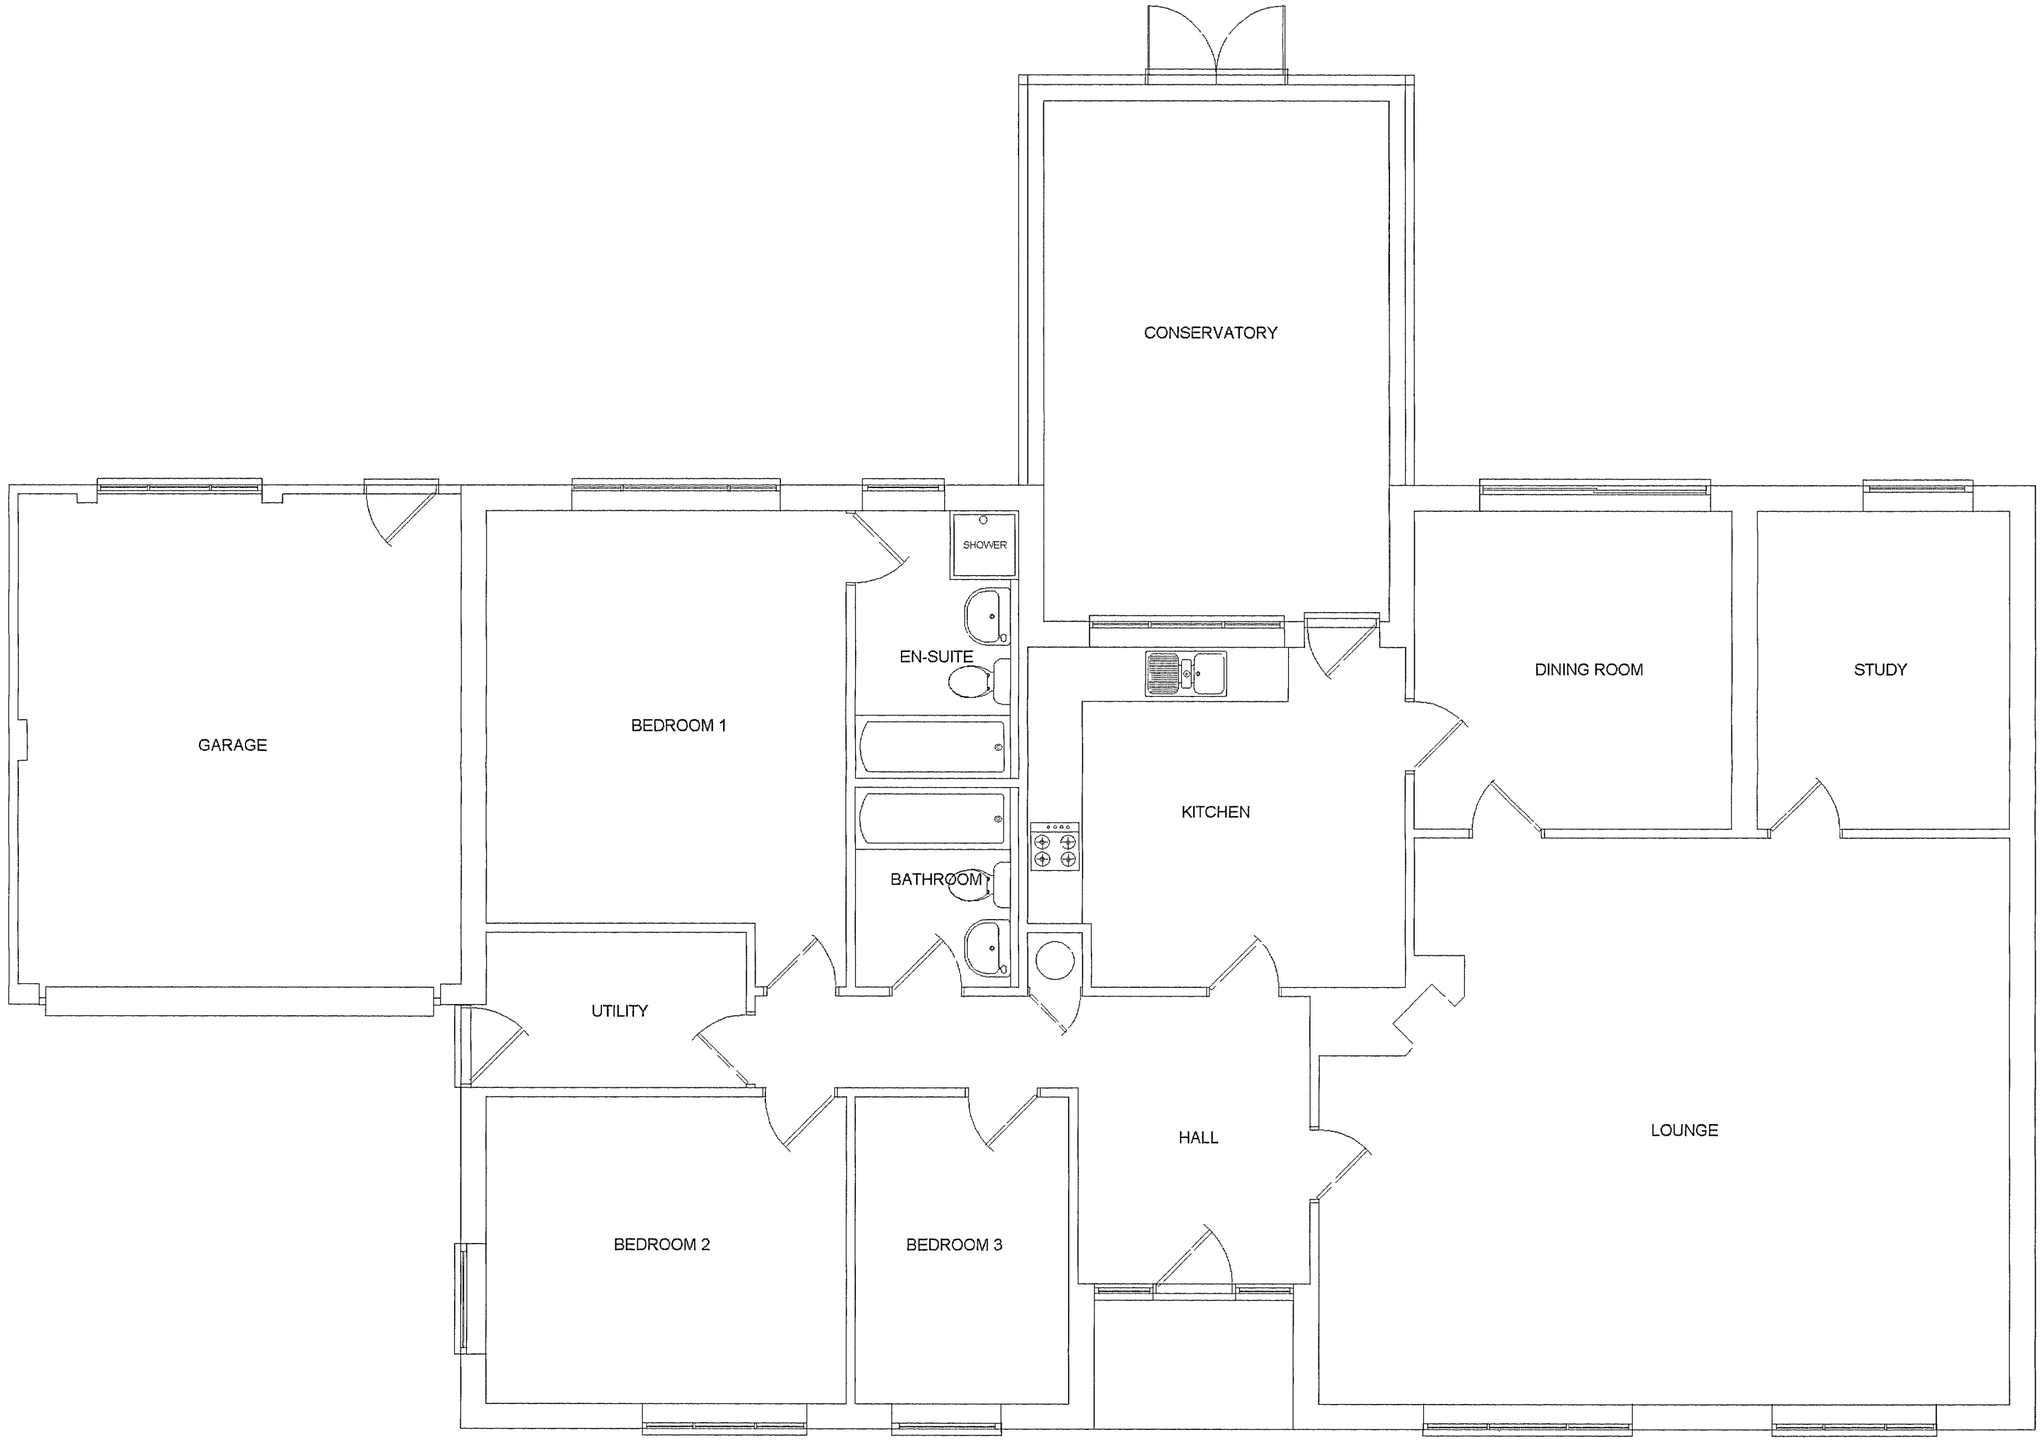

EXISTING GROUND FLOOR PLAN

Do not scale from drawings
(excepting Local Authorities)
All dimensions to be checked on site

All work to comply with Building Regulations, British Standards, manufacturer's instructions /specifications and engineer's calculations at all times Construction must also comply with all safety at work regulations.Additional work may be requested by the building inspector as work proceeds to ensure the new building complies with all building regulations

No	Change	Date	Init

BKM PLANS
architectural
plans and
drawing
service

Title
Toad Hall
Fontwell Avenue
Fontwell

Scale	1 50
Date	10th October 2006
Drawn by	
Drawing 2 / 3	

All drawings are copyright of BKM architectural plans and drawings service and may not be reproduced without prior permissions