

ARUN DISTRICT COUNCIL:EG/41/07/ 10/07/2007

PROPOSED UPVC CONSERVATORIES TO REAR.


ARUN DISTRICT COUNCIL
No. EC 41 07
RECEIVED 10.7.07

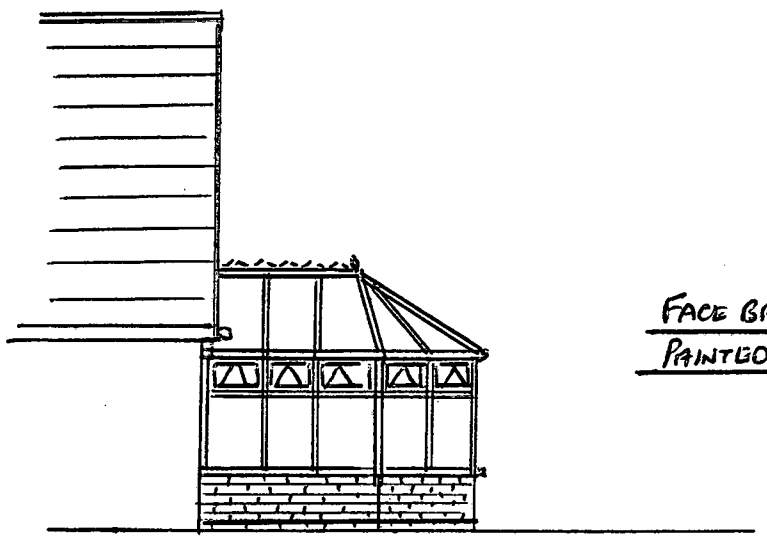


NORTH ELEVATION 1:100

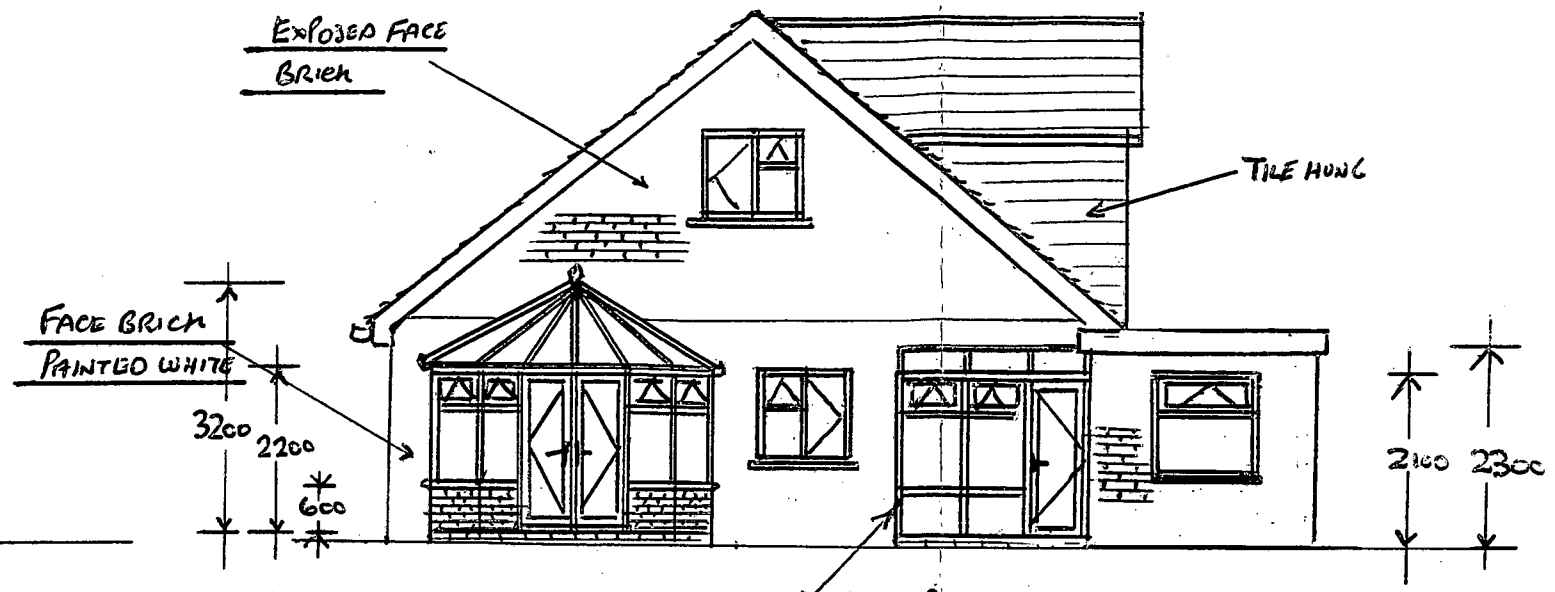


WEST ELEVATION 1:100

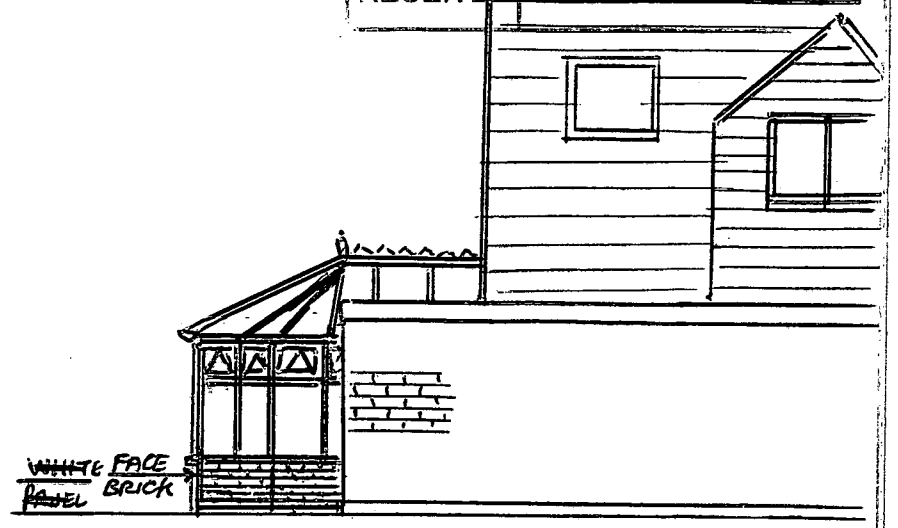


SOUTH ELEVATION 1:100

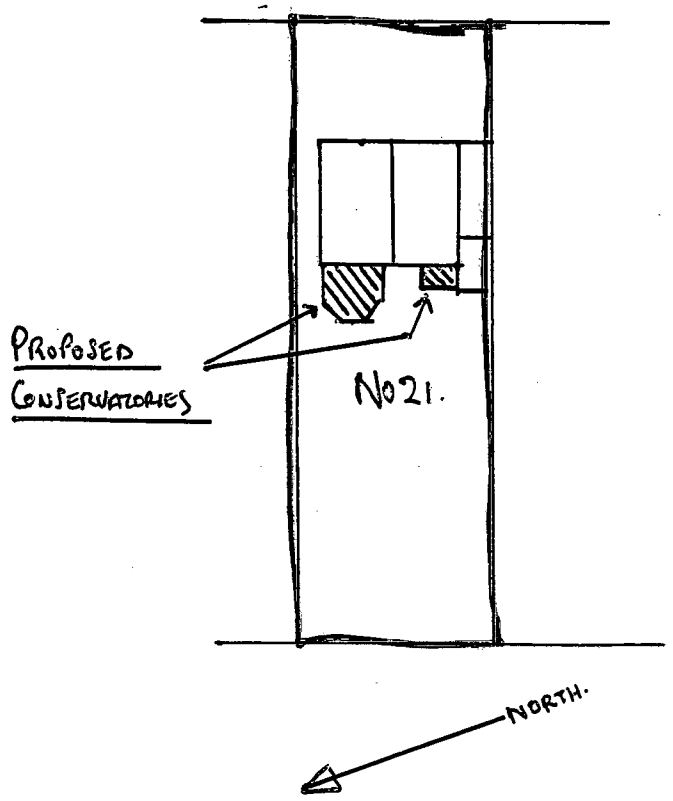

1:500 BLOCK PLAN.

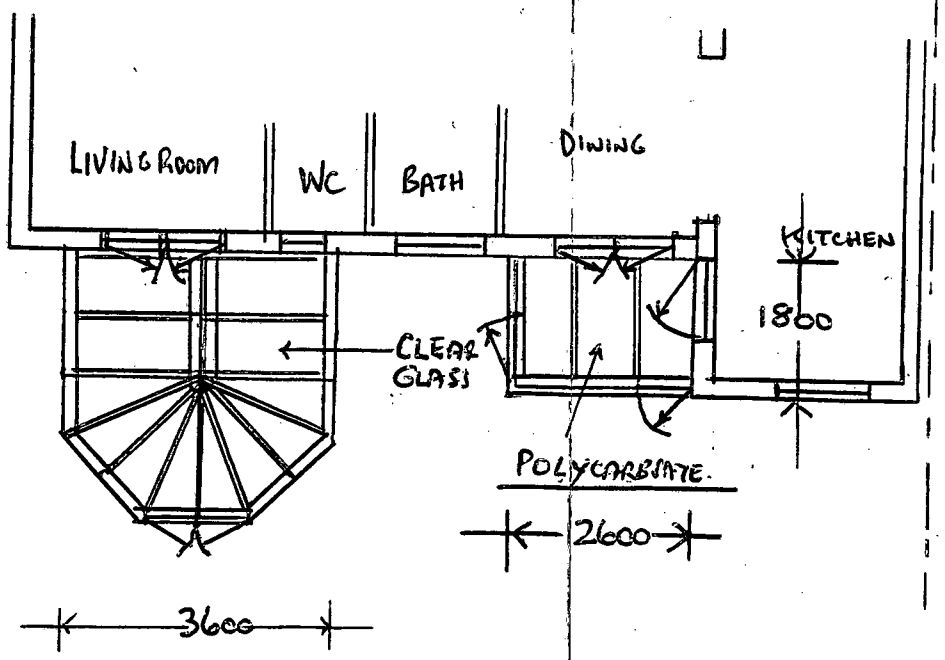

PLAN VIEW 1:100

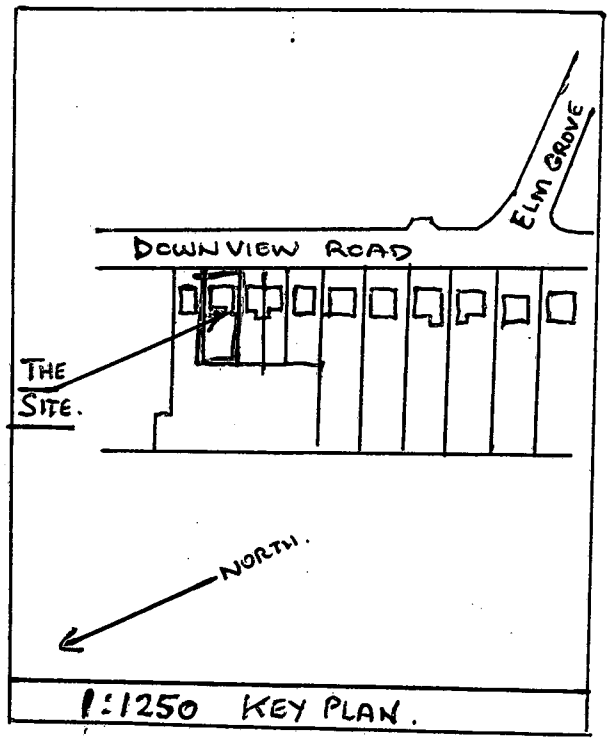

1:1250 KEY PLAN.

UPVC CONSERVATORIES TO REAR
MR.MRS ARUNDEL, 21 DOWNVIEW RD, BARNHAM, W.SUSSEX. PO22 0EG
DRAWN :- E.SALT.
DATE :- 21/6/07.
SCALE:- 1:100 1:500 1:1250