


South Elevation.
Scale 1:50



East Elevation.
Scale 1:50

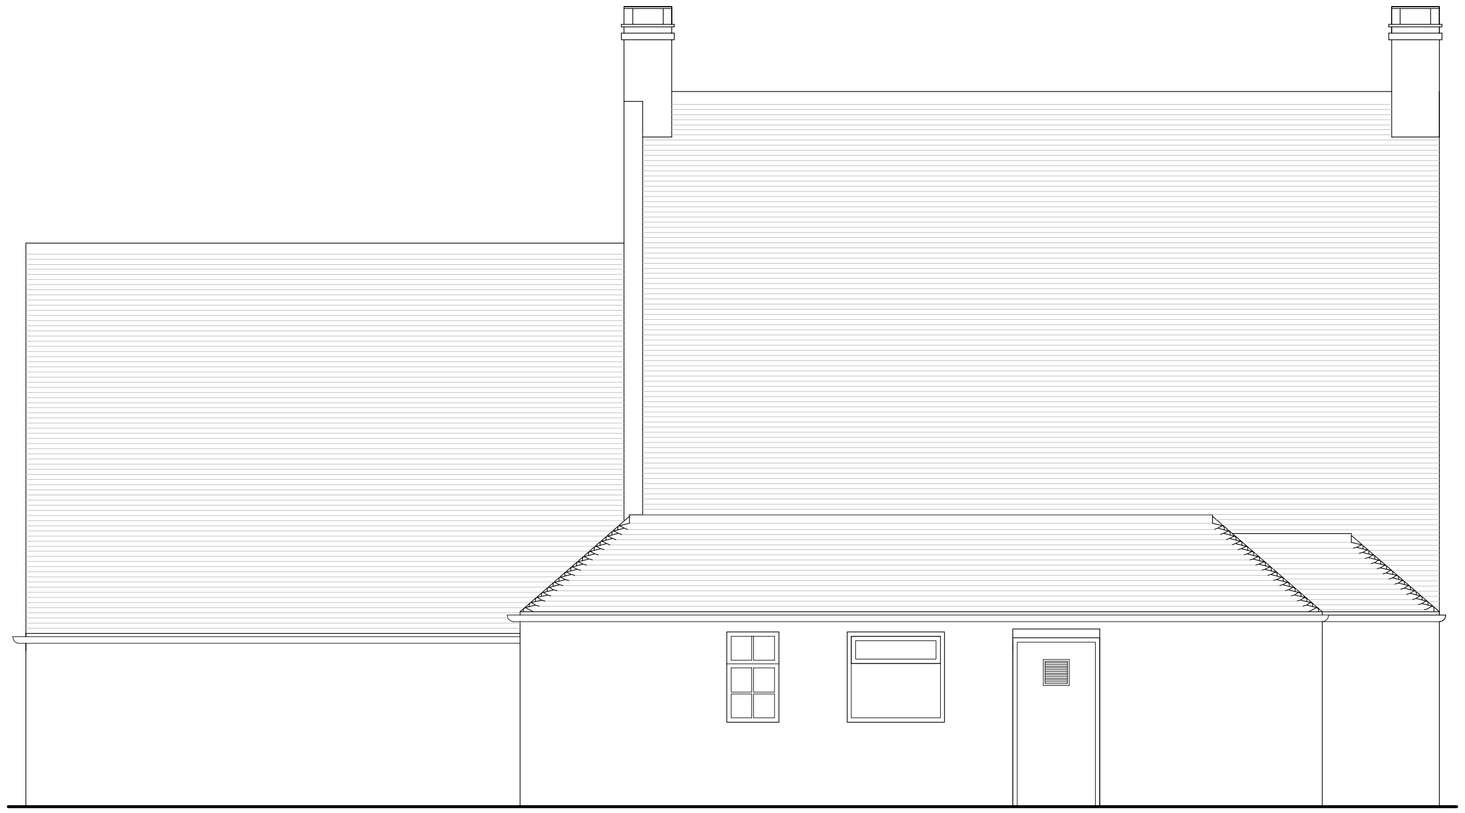

North Elevation.
Scale 1:50

Condenser



West Elevation.
Scale 1:50

Condenser

REVISIONS			
Rev.	Date.	Details.	Name.
.....			

design i.d.

13 Jubilee Way, Eurolink Business Centre, Faversham, Kent, ME13 8GD
Tel: 01795 537896 Fax: 08712 516713 E-mail: mail@design-id.ltd.uk

Client: Punch Taverns

Project: The Wilkes Head, Church Ln, Eastergate, Chichester PO20 3UT

Drawing Title: Proposed Elevation Drawing

Drawing No.: 17.118.PT.B 003

Rev.:

Scale: 1:50 @ A1

Status:

Drawn By:

Date: July 2017

All dimensions to be checked on site. Any discrepancies between this drawing and other information is to be referred to the practice. This drawing is copyright.

ARUN DISTRICT COUNCIL ES/0031/PL