




PROPOSED FRONT ELEVATION (SOUTHWEST FACING)

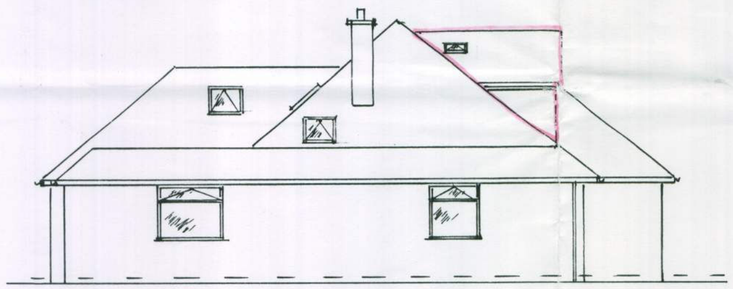


SIDE ELEVATION (NORTHWEST FACING)

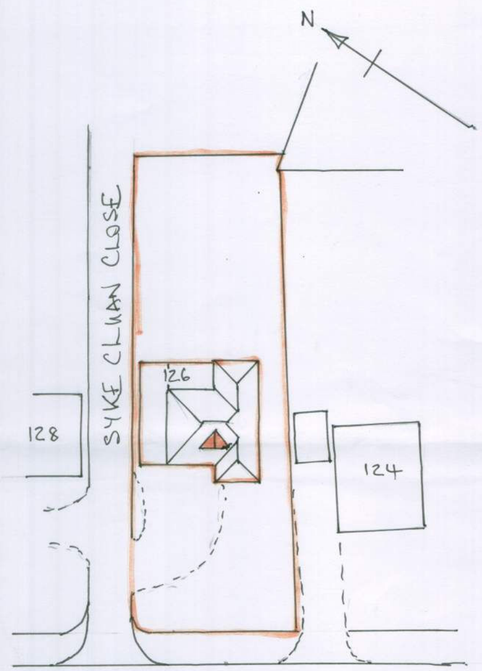

BLOCK PLAN SCALE 1:500

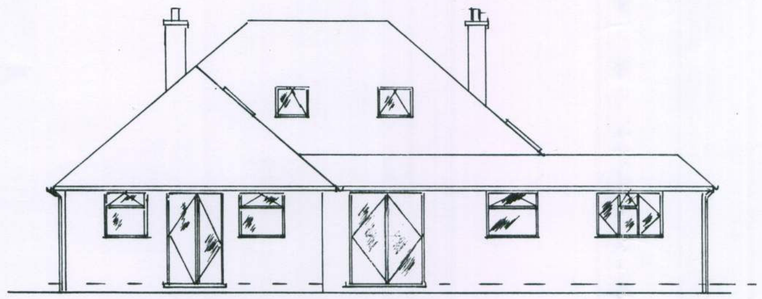

REAR ELEVATION (NORTHEAST FACING)

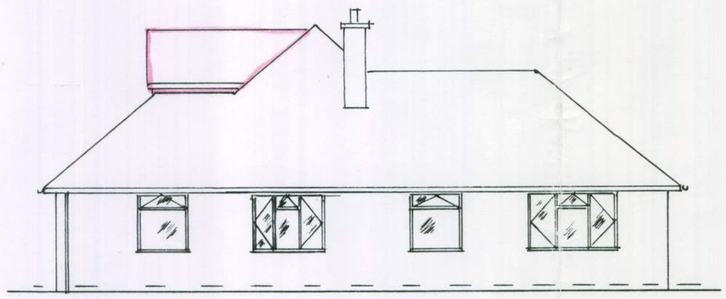

SIDE ELEVATION (SOUTHEAST FACING)

PROPOSED DORMER WINDOW
FOR LOFT CONVERSION
for :- MR & MRS. I. HOLLANDS
at :- HARTINGS
126 BARNHAM ROAD
BARNHAM
WEST SUSSEX
PO22 0EH.

DATE :- 15-01-2010
DRAWING No:- GD/110/201.
SCALE :- 1:100 @ A2
DRAWN BY :- Richard Hollands (GROVE DESIGN)
8 Willowhale Ave Aldwick PO21 4AY
Tel 01243 265154.
AMENDMENTS :-

ARUN DISTRICT COUNCIL EG/5/10/