


ARUN DISTRICT COUNCIL:EG/69/08

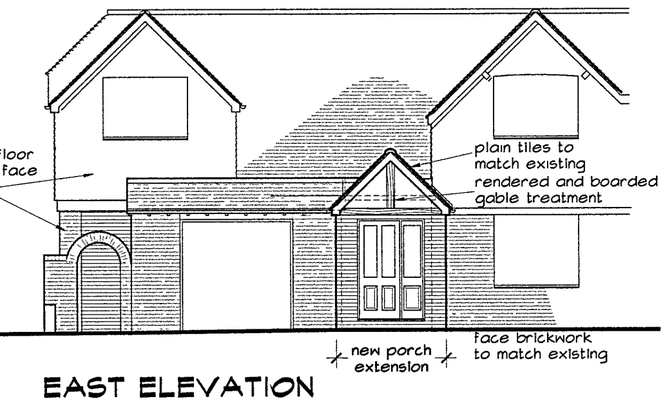


EAST ELEVATION

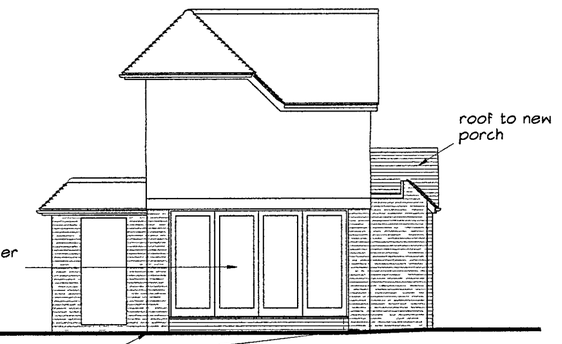


SOUTH ELEVATION

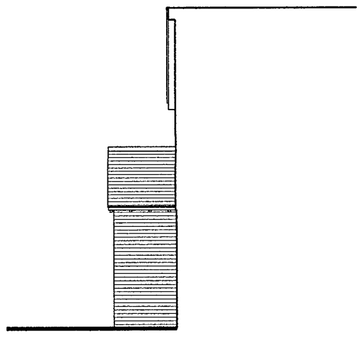


NORTH ELEVATION

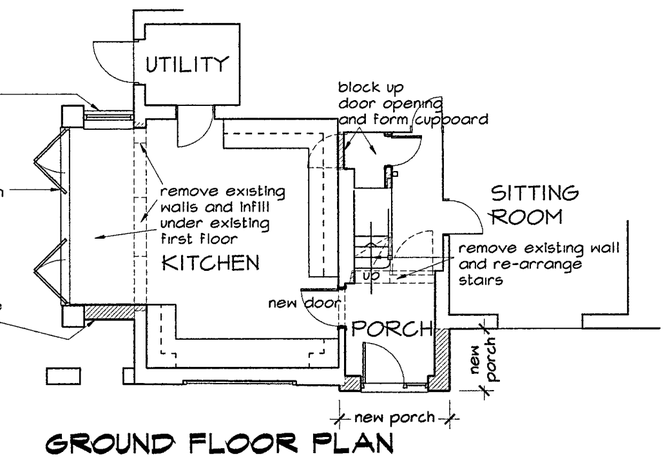

GROUND FLOOR PLAN

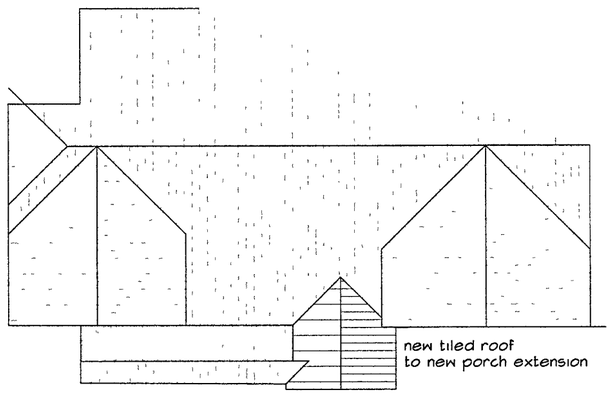


ROOF PLAN

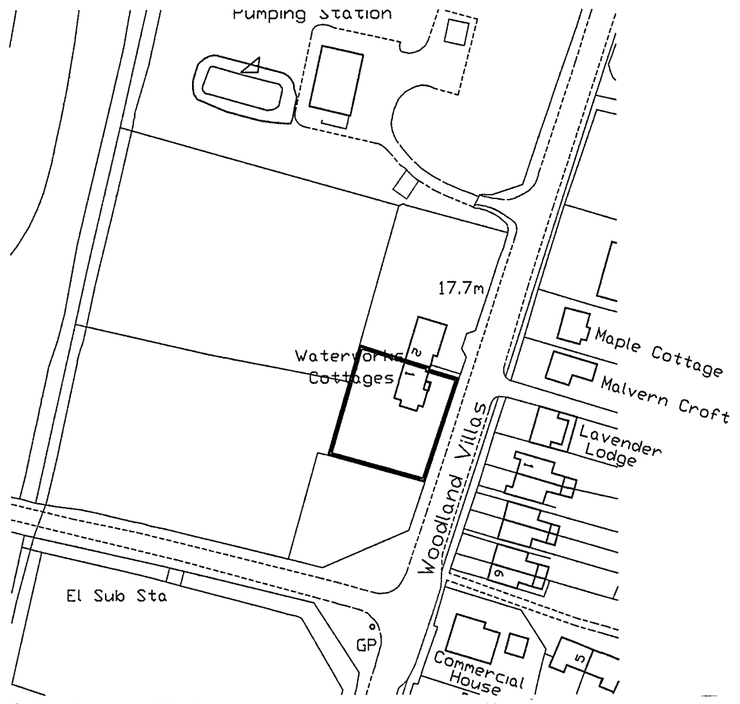

© Crown Copyright 2008 All rights reserved Licence number 100020449

LOCATION PLAN scale 1:1250

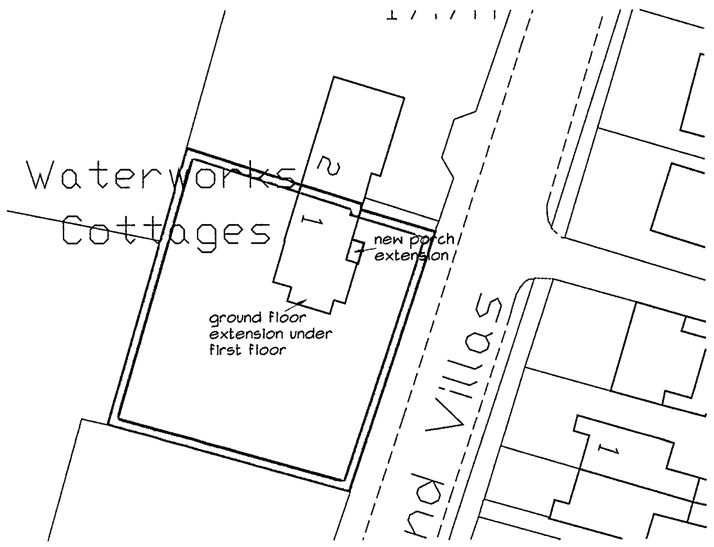

SITE PLAN scale 1:500

This drawing has been produced as faithfully as possible to the scales indicated However, as th an existing building all existing features that cou affect the work should be verified on site before commences

revisions

A north elevation and roof plan added 28/1

© copyright

No.1 WATERWORKS COTTAGES FONTWELL AVENUE EASTERGATE

New porch and extension

scale 1:100, 1:500 & 1:1250
date Sept 2008
drawn by acu

alan unsted MCIAT
Architectural Technologist
Building Design Consultant
Tel & Fax (01243) 575334
E-mail alan unsted1@btconnect com

'Trafina Cottage' Newells Lane West Ashli
Chichester West Sussex PO18 8DF

drawing no 08938/P