


ARUN DISTRICT COUNCIL:EG/69/08

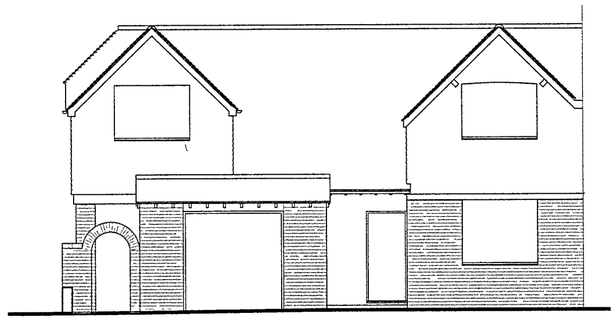


EAST ELEVATION

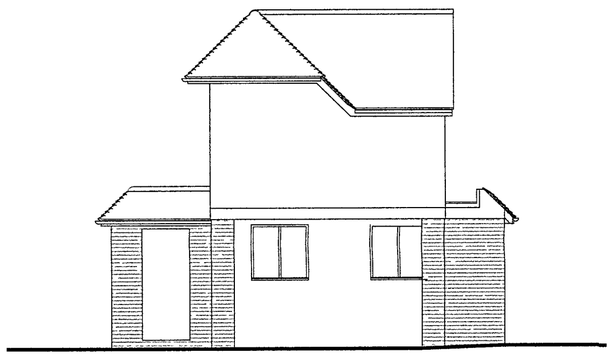


SOUTH ELEVATION

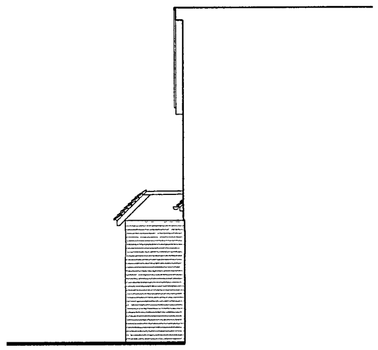

NORTH ELEVATION

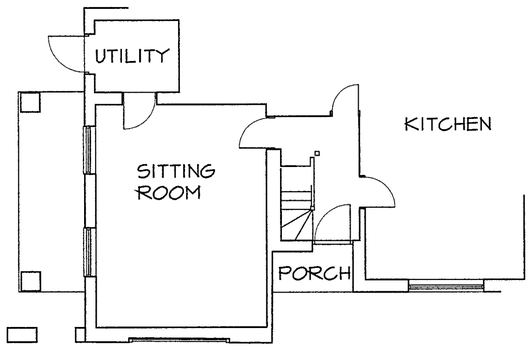

GROUND FLOOR PLAN

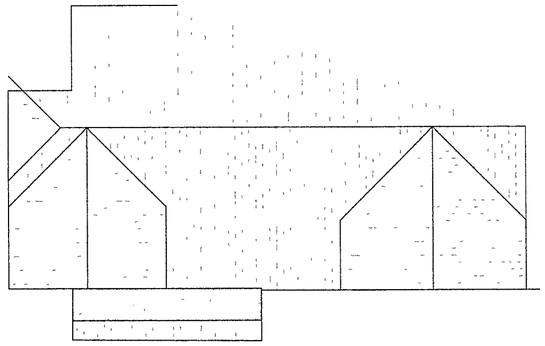

ROOF PLAN

This drawing has been produced as faithfully as possible to the scales indicated However, as this is an existing building all existing features that could affect the work should be verified on site before work commences

revisions date

© copyright

No.1 WATERWORKS COTTAGES FONTWELL AVENUE EASTERGATE

Existing plans and elevations (part)

scale 1:100 @ A2
date Sept 2008
drawn by acu

alan unsted MCIAT
Architectural Technologist
Building Design Consultant
Tel & Fax (01243) 575334
E-mail alan unsted1@btconnect com

'Trafina Cottage' Newells Lane West Ashling
Chichester West Sussex PO18 8DF

drawing no 08938/S01