ARUN DISTRICT COUNCIL EG/93/14/DOC

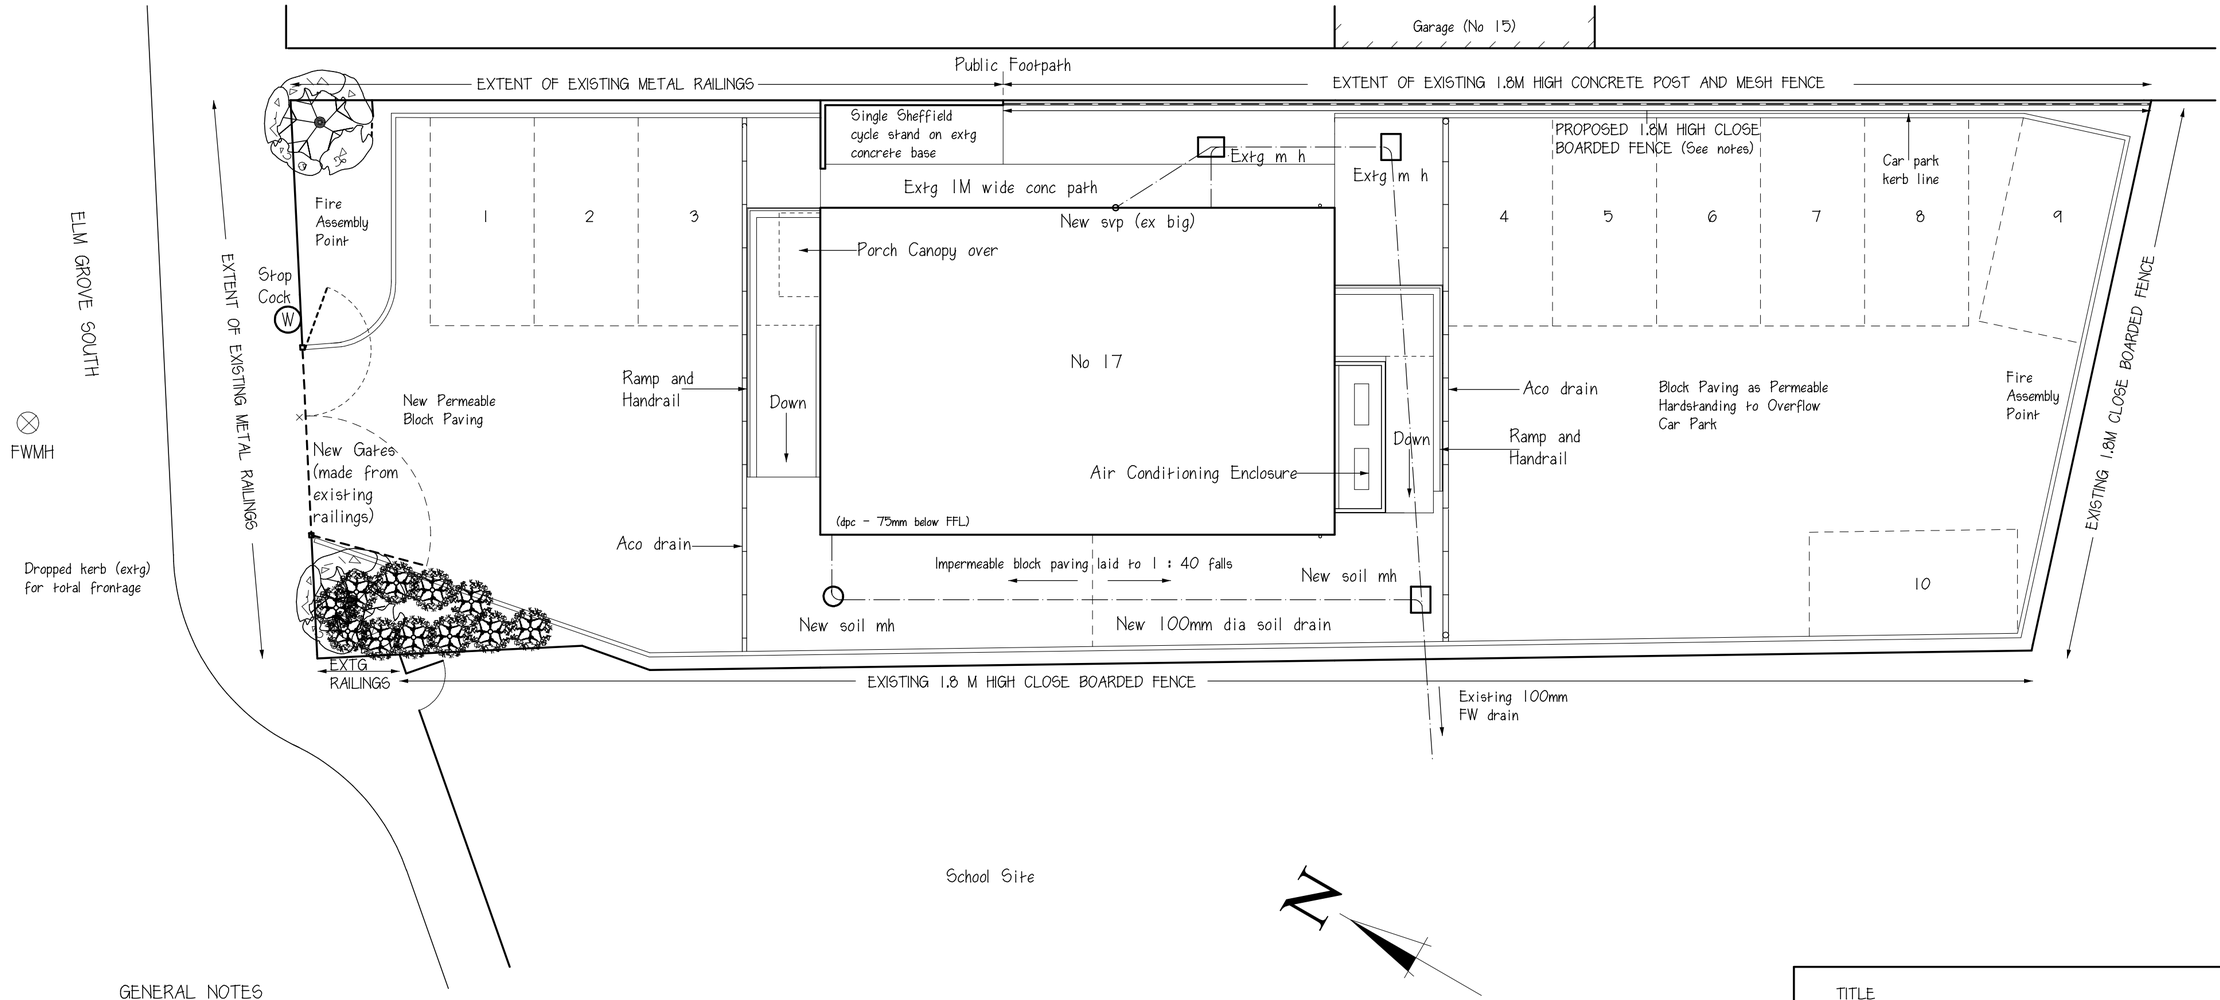

GENERAL NOTES

New pearmeable 60mm Omega Brindle Block paving to front and rear of Hall (including 2No ramps)

Side driveway - impermeable block paving laid to 1 : 40 falls

New front gates (re-using existing steel railing units).

Air Conditioning enclosure with 2M high solid timber fencing

See also drawing 14-06-GD-131-10 - External Lighting

See also Drawing 14-06-GD-131-09 -Floor plan with details of Air Conditioning enclosure etc

Cycle parking facilities (2 No spaces required)- provide single Sheffield Cycle Stand

New 1.8M high Close Boarded fence to match existing timber (installed between existing mesh fence and kerbing including concrete posts) and to extend from end of existing railings to rear of property to meet existing rear fence.

0 1 2 3 4 5 6 7 8 9 10 Metres

TITLE

SITE PLAN WITH BOUNDARY TREATMENTS

PROJECT

ELM GROVE SOUTH
GOSPEL HALL
17 ELM GROVE SOUTH
BARNHAM PO22 0EJ

CLIENT

CHALCRAFT GOSPEL HALL TRUST

DRAWN	R HOLLANDS GROVE DESIGN UK
SCALE	1 : 100 @ A2
DATE	November 2014
DRAWING No	14-11-GD-131-13A
AMENDMENTS	(A) Boundary fence extended