


Existing Side Elevation (Scale 1:100)




Existing Rear Elevation (Scale 1:100)




Existing Front Elevation (Scale 1:100)

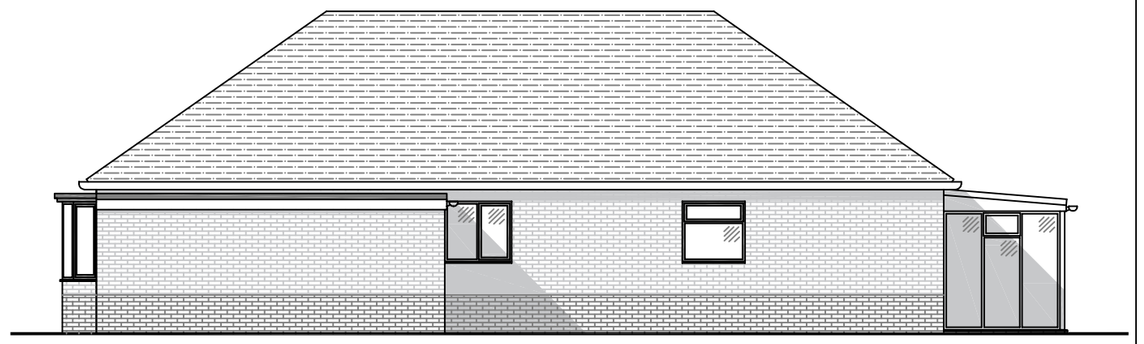

Existing Side Elevation (Scale 1:100)

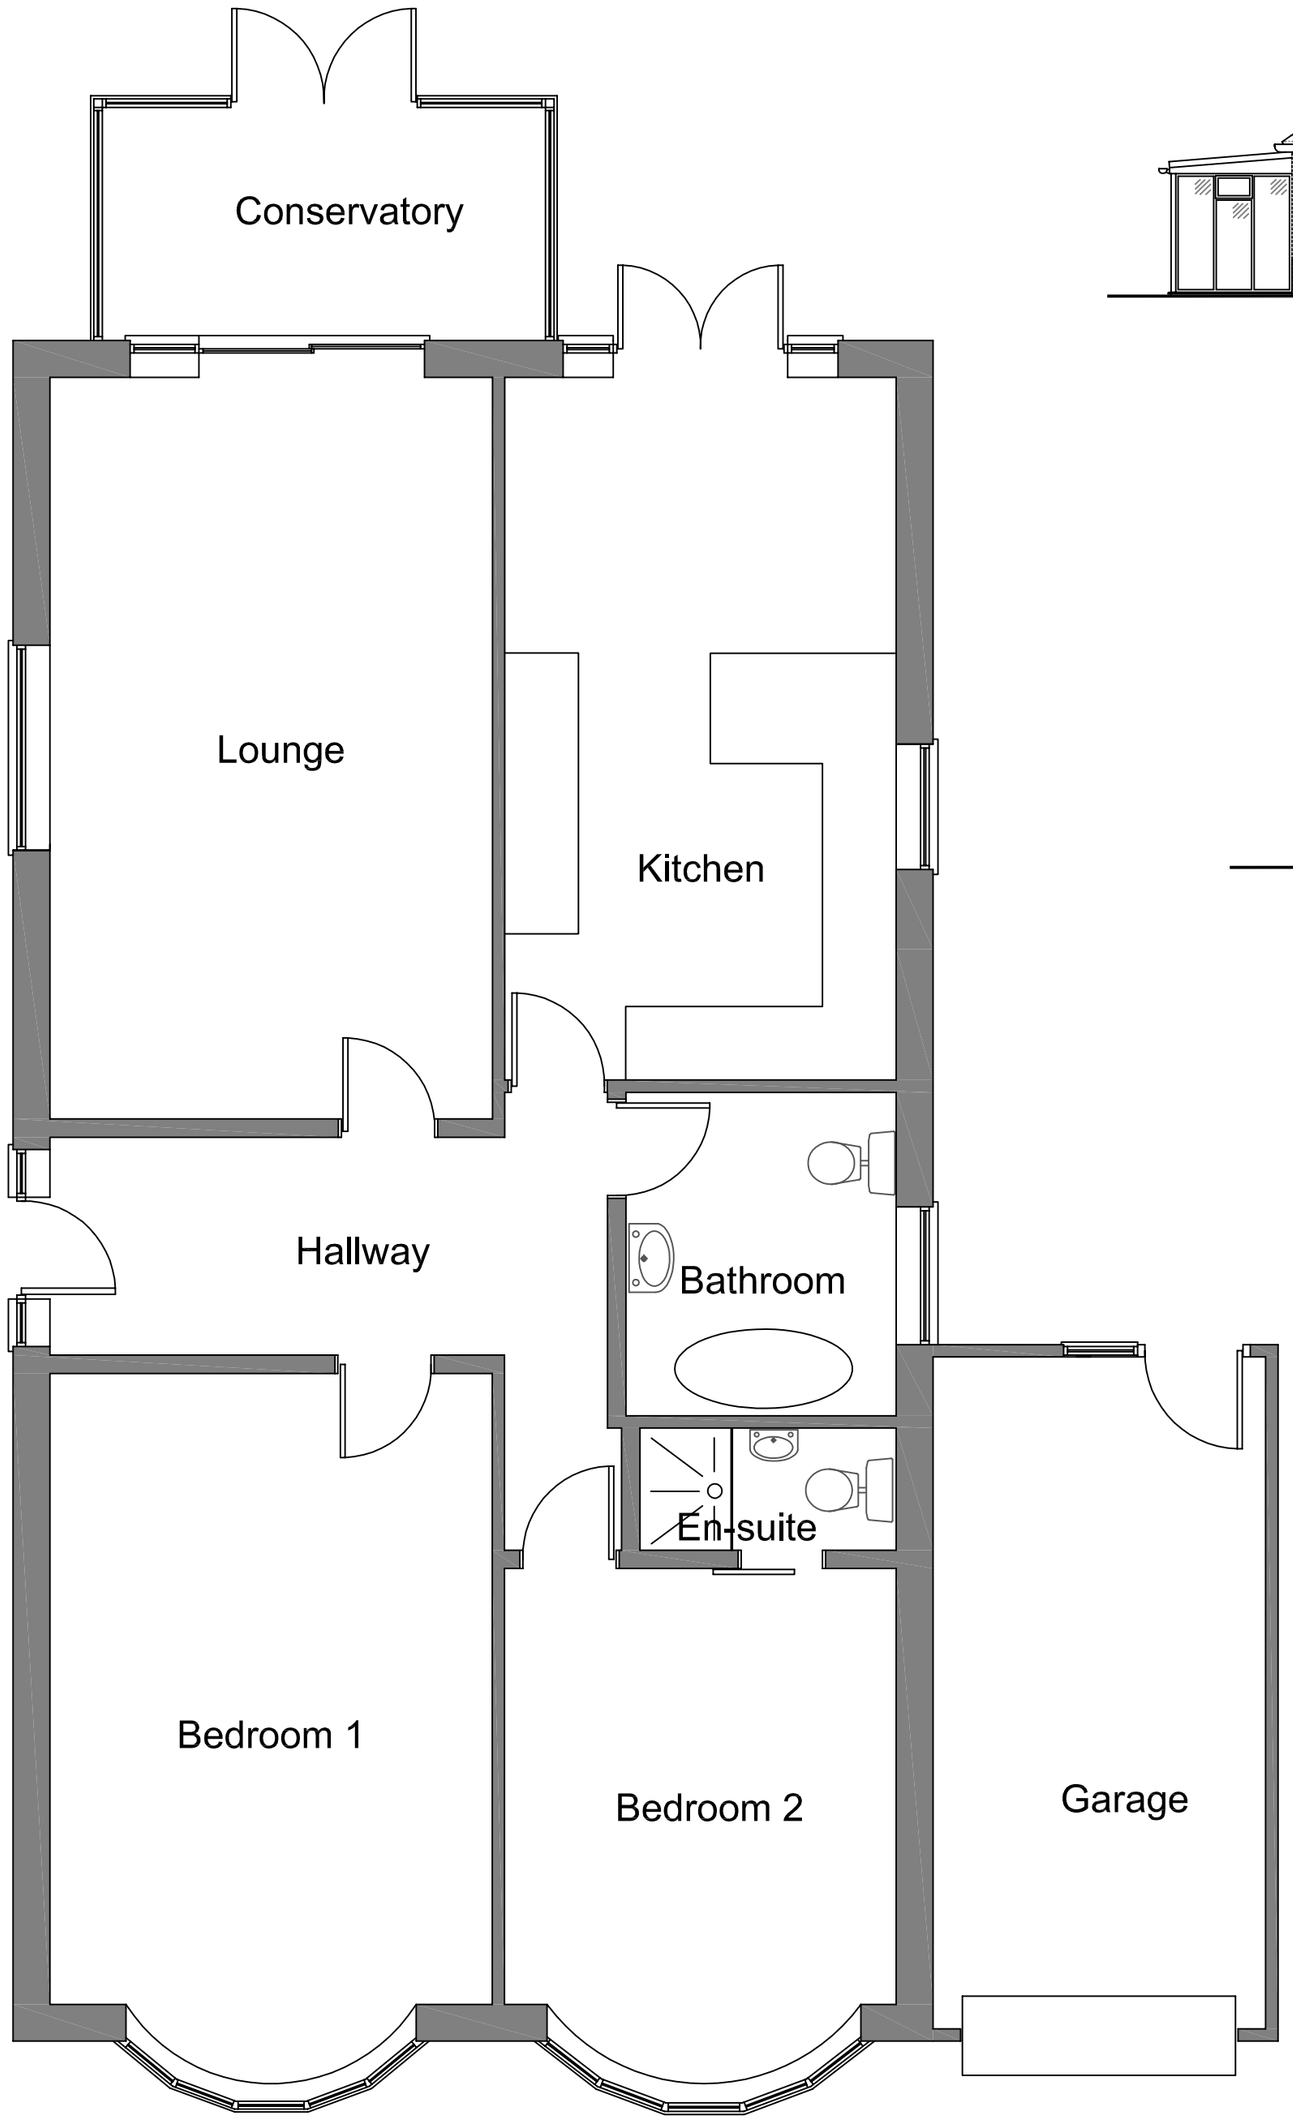

Existing Ground Floor Plan (Scale 1:50)

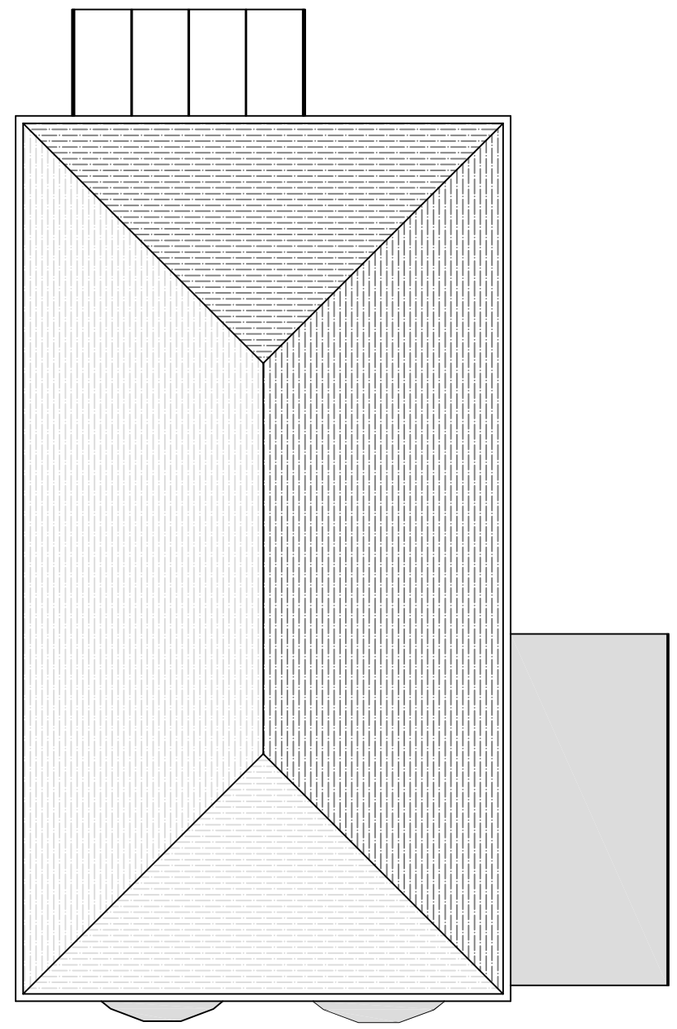

Existing Roof Plan (Scale 1:100)

Scale Bar (1:100)

0m 5m 10m

Scale Bar (1:50)

0m 5m

revisions		
A	Oct 17	Scale bar added

DOWNSVIEW ASSOCIATES
Chartered Surveyors
Little Acorns, Hampers Lane, Storrington, West Sussex, RH20 3HZ
Tel: 01903 746387 Mob: 7525 844065
Email: mail@downsview-surveyors.co.uk

address
3 Normandy Drive
East Preston
West Sussex
BN16 1LT

project
Proposed rear extension

title
Existing Layouts and elevations

scale:	date:	revision:
As noted @ A2	August 2017	A

drawing number
2017.197.01

ARUN DISTRICT COUNCIL EP/137/17/HH