



Site Plan


0m 2m 4m 6m 8m 10m

scale 1:200 @ A1

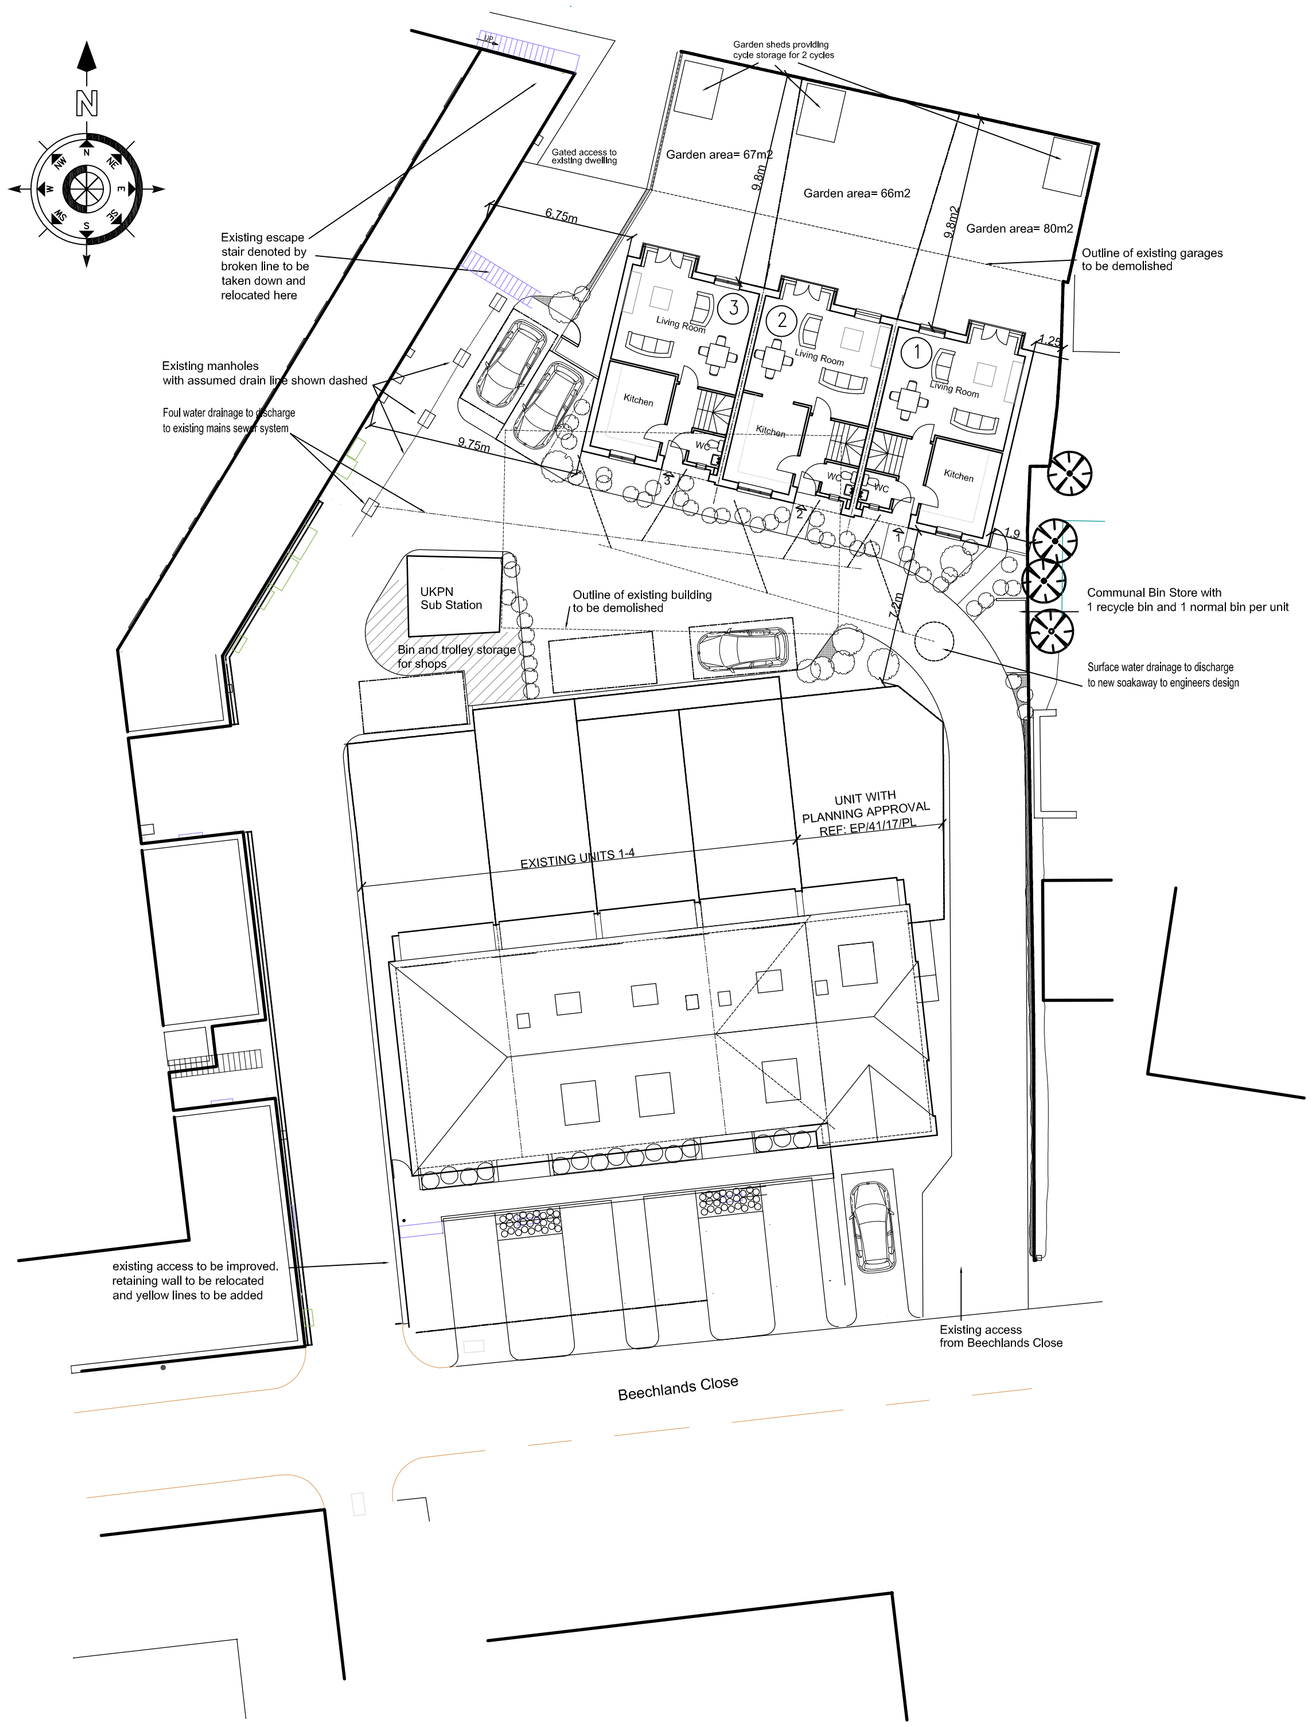

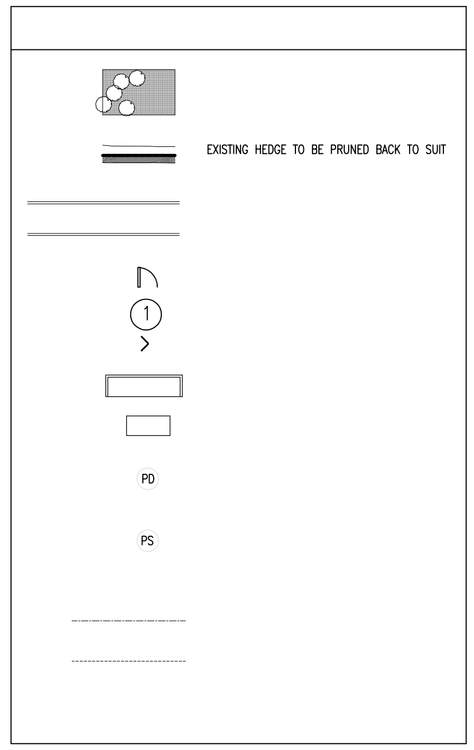

Elevations

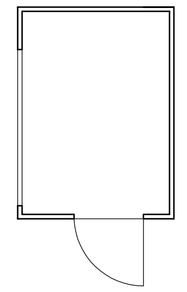


Plan

Cycle Stores

0m 1m 2m 3m 4m 5m


scale 1: 50 @ A1

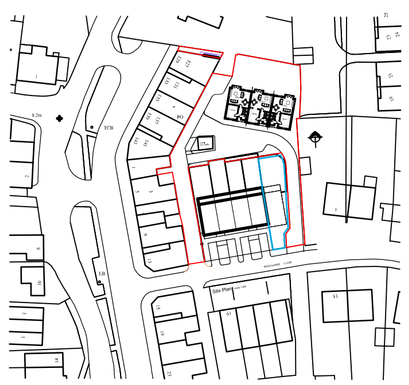

Location Plan

0 20 40 100 60 80 100

Scale 1:1250 @ A1

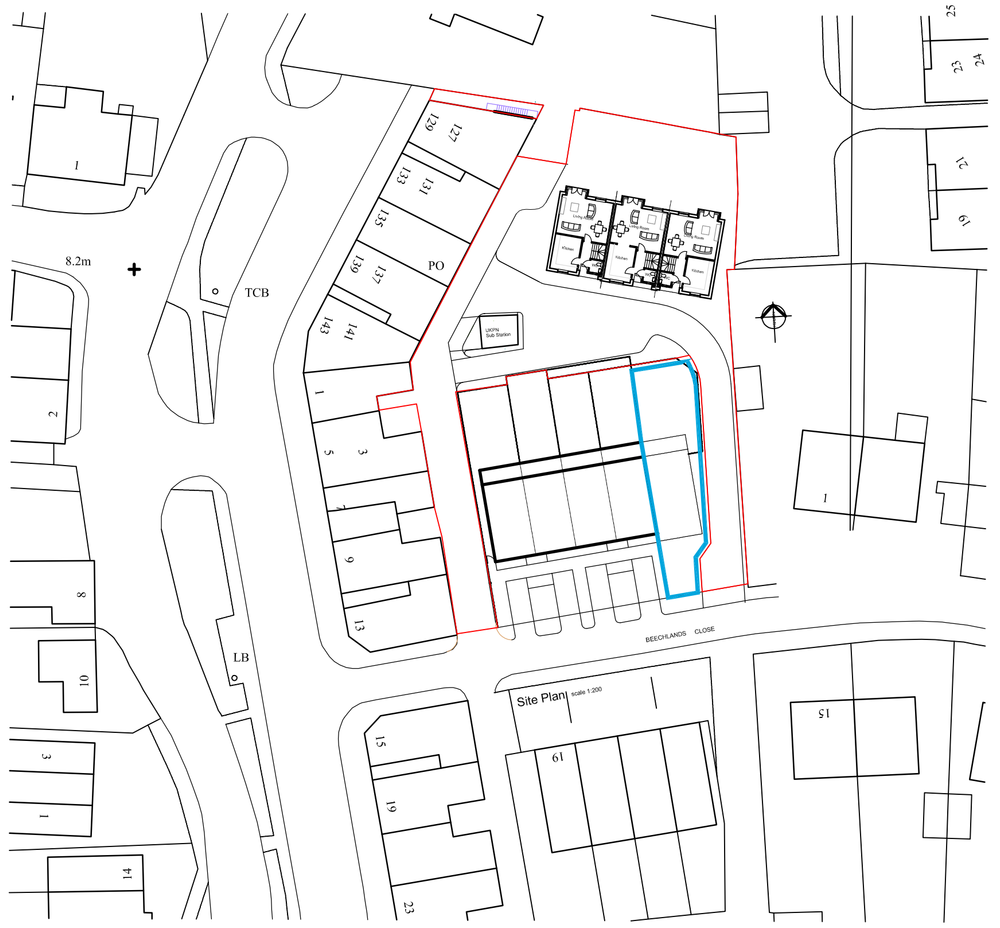

Block Plan

0 20 40 100 60 80 100

Scale 1:500 @ A1

NOTES

DO NOT SCALE OFF THIS DRAWING EXCEPT FOR PLANNING PURPOSES
CHECK ALL DIMESIONS ON SITE BEFORE ANY WORK IS COMMENCED
ALL GOODS MATERIALS AND WORKMANSHIP MUST CONFORM WITH CURRENT BUILDING REGULATIONS, BRITISH STANDARDS AND CODES OF PRACTICE
COPYRIGHT OF THIS DRAWING IS RETAINED BY THE ARCHITECT AND IT MUST NOT BE REPRODUCED WITHOUT WRITTEN CONSENT

REV	DATE	BY	AMENDMENT
D	7-12-17	GM	Existing fire escape shown in correct position
C	5-12-17	GM	Bin and trolley store added
B	28-9-17	GM	Bin store detail and dims added
A	26-9-17	GM	Red line amended

folkes architects
THE DESIGN STUDIO
94 High Street
Steyning
West Sussex
BN44 3RD
t. 01903 669929
f. 01903 816066
info@folkesarchitects.co.uk

CLIENT
Dearden Homes

JOB TITLE
New residential development at Beechlands Close, East Preston

DRAWING TITLE
Proposed Site Plan, Block Plan and Location Plan

DATE	SCALE	DRAWN BY	CHECKED BY
June 2017	See Dwg	JCB	EC

JOB NO.	DRAWING NO.	REVISION
17009	2.02	D

ARUN DISTRICT COUNCIL EP/138/17/PL