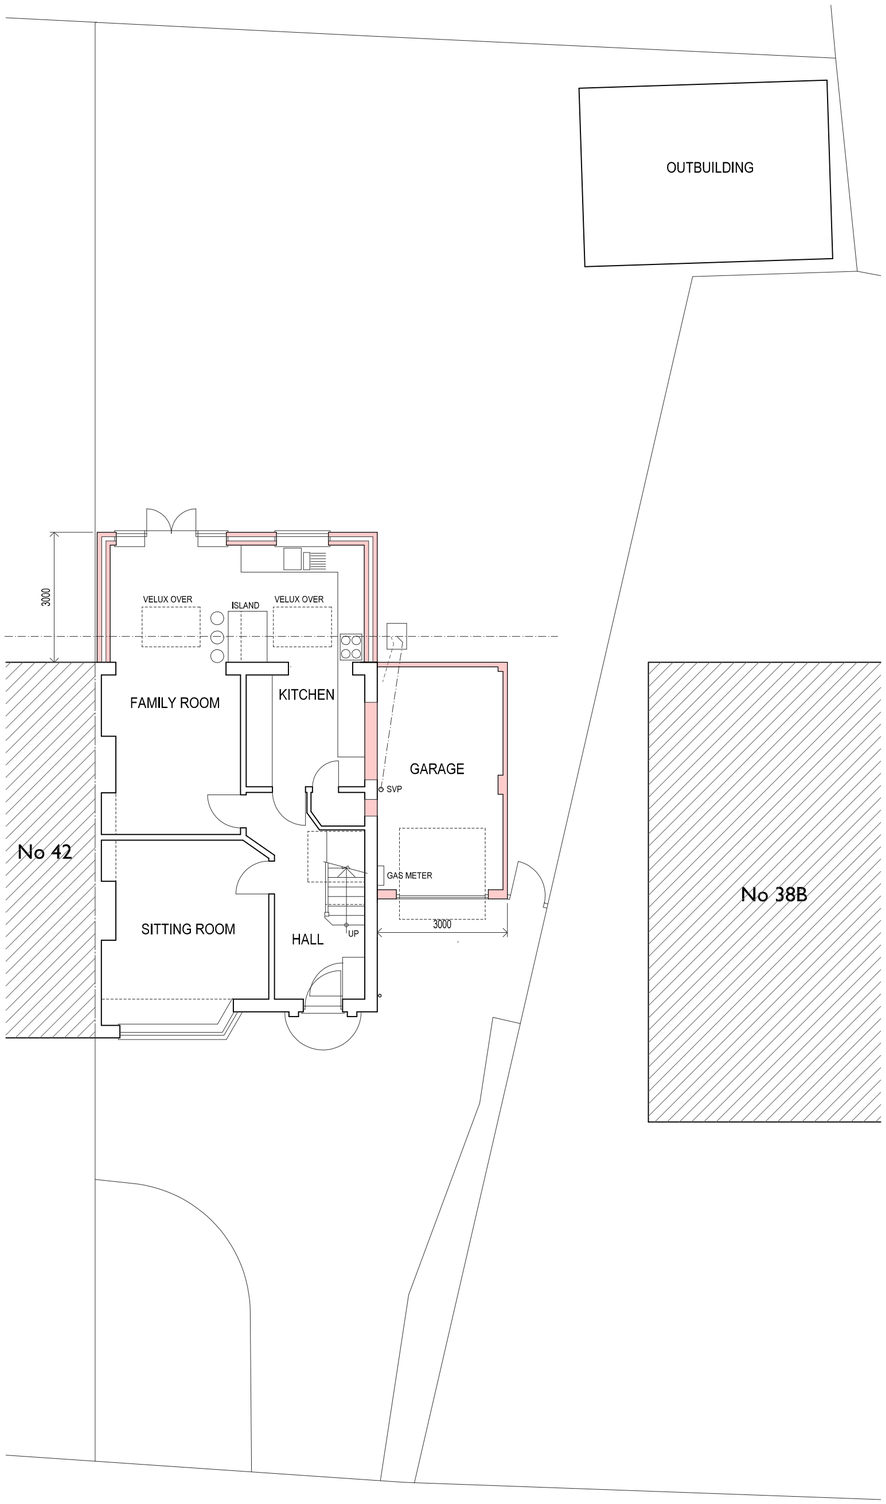



NORTH LANE

GROUND FLOOR / SITE PLAN

0 5 10


METRES

NORTH

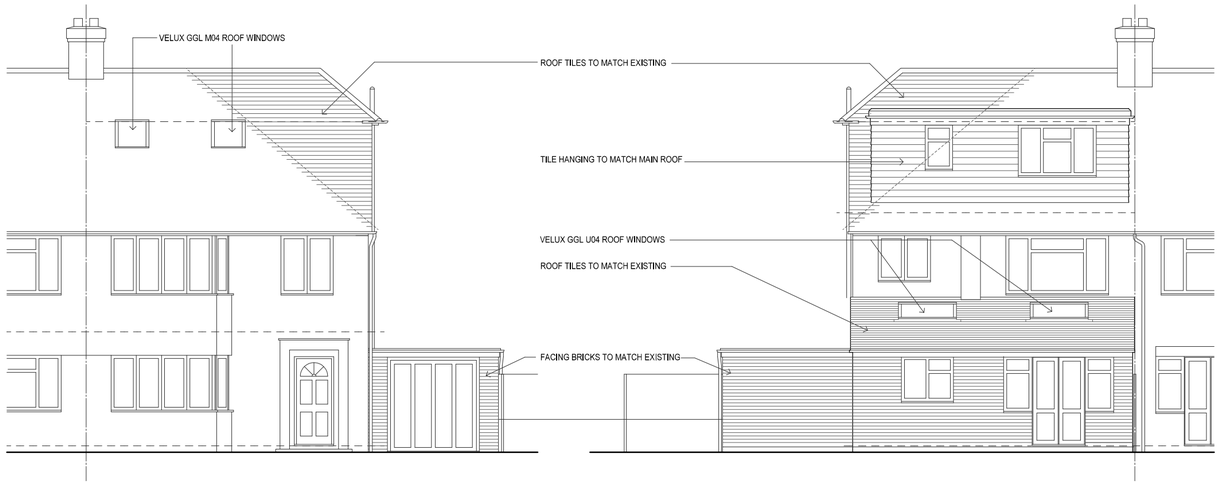


FRONT (SOUTH) ELEVATION


REAR (NORTH) ELEVATION

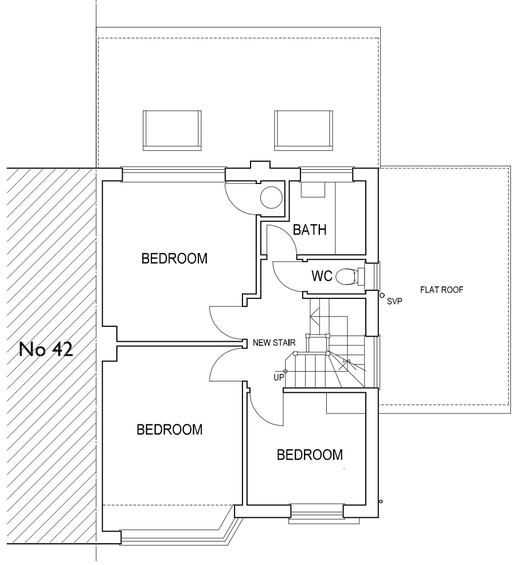

FIRST FLOOR PLAN

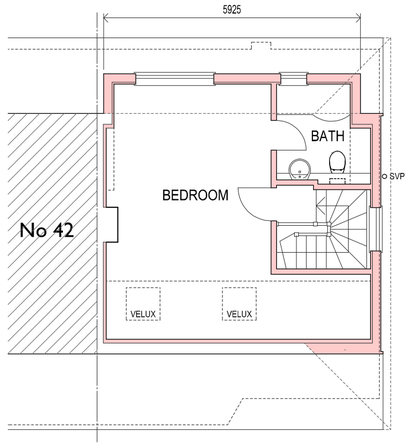

FIRST FLOOR PLAN

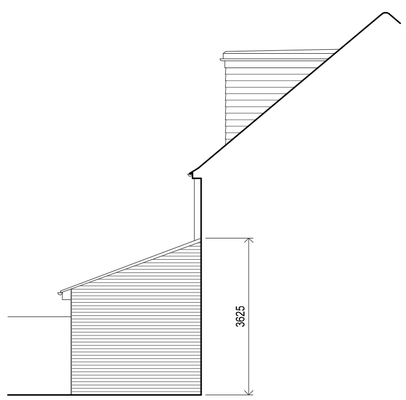

SIDE (WEST) ELEVATION



SIDE (EAST) ELEVATION

A	16/12/11	UTILITY ROOM OMITTED.

Revisions

PROJECT

Proposed Alterations and Extension
to
40 North Lane • East Preston
BN16 1HW

DRAWING

Plans and Elevations - as Proposed

SCALE	DATE	DRG No
1:100@A2	June 2011	1103/C01A

Glenn Curran MCIAT

ARCHITECTURAL DESIGN + TECHNOLOGY

THE STUDIO 19 UPPER WEST DRIVE
FERRING WEST SUSSEX BN12 5RG
T 01903 248787 **E** gc@gcarch.plus.com

© Copyright

ARUN DISTRICT COUNCIL EP/139/11/CLP