



GROUND FLOOR / SITE PLAN

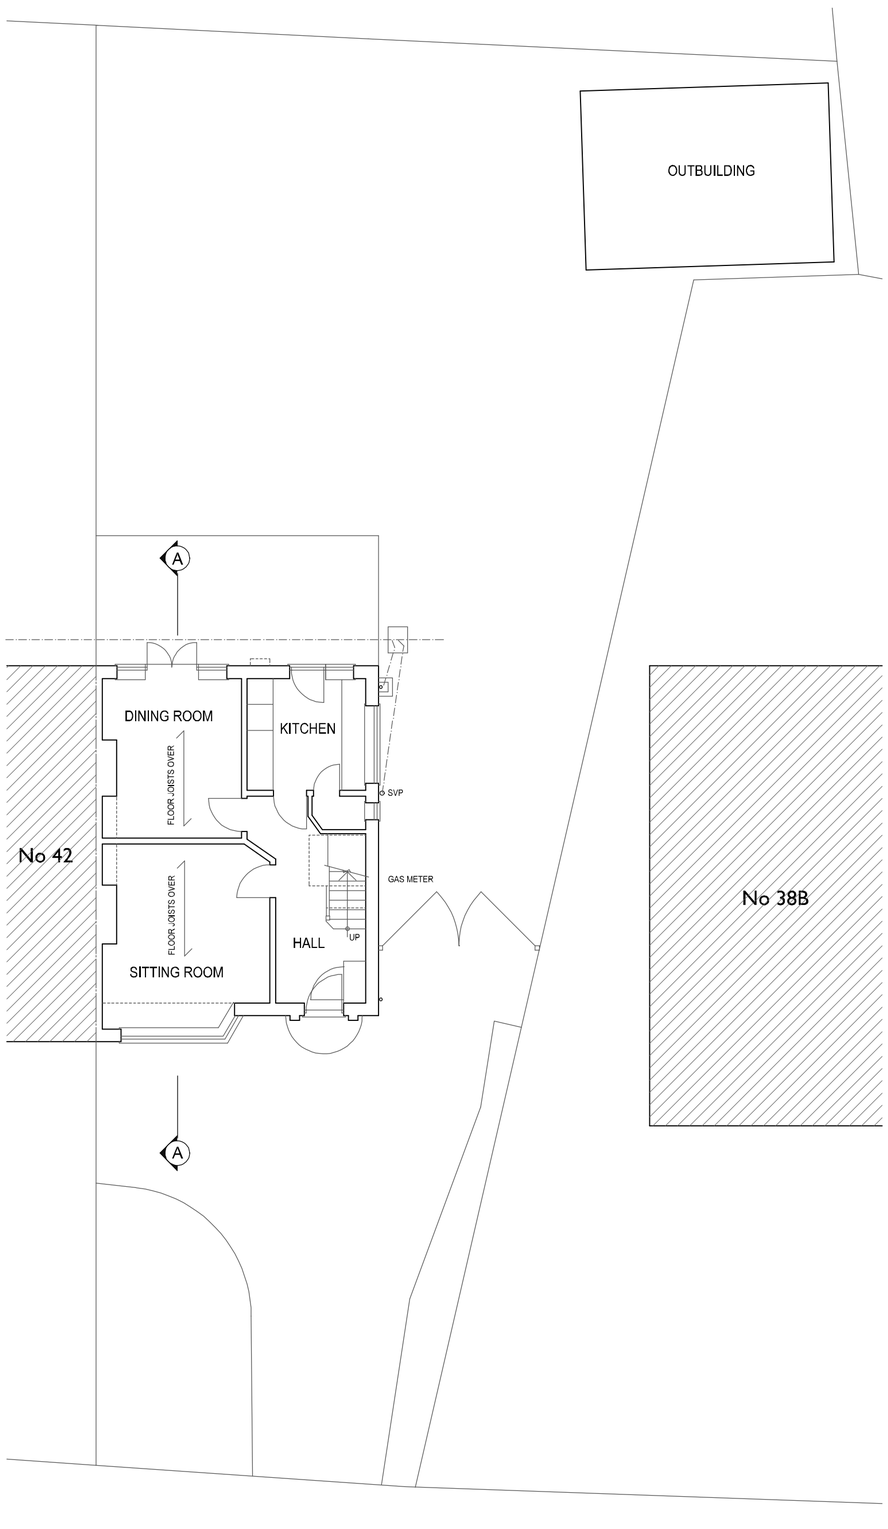

FRONT (SOUTH) ELEVATION




REAR (NORTH) ELEVATION

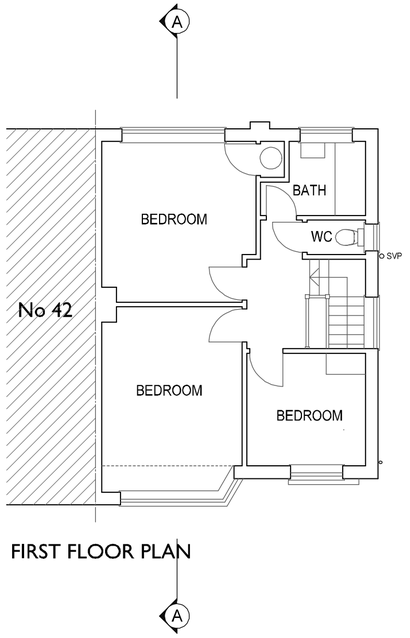


FIRST FLOOR PLAN



SIDE (EAST) ELEVATION

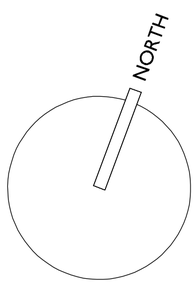

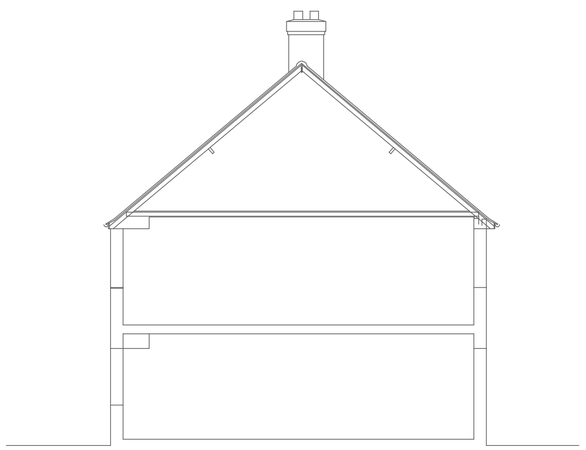

SECTION A A

0 5 10

METRES

Revisions

PROJECT

Proposed Alterations and Extension
to
40 North Lane East Preston
BN16 1HW

DRAWING

Plans and Elevations - as Existing

SCALE	DATE	DRG No
1:100@A2	June 2011	1103/SR01

Glenn Curran MCIAT
ARCHITECTURAL DESIGN + TECHNOLOGY
THE STUDIO 19 UPPER WEST DRIVE
FERRING WEST SUSSEX BN12 5RG
T 01903 248787 E gc@gcarch.plus.com

© Copyright

ARUN DISTRICT COUNCIL EP/139/11/CLP