The Contractor is to verify all dimensions, alignment, levels and datums prior to commencement of work.
Any discrepancies are to be reported immediately to the Surveyor.

Variations and modifications to the work shown on these drawings are not to be carried out without the written permission of the Surveyor.

This drawing is the property of djb Ltd. and must not be copied or reproduced except with their express permission nor may the design or any information thereon be disclosed to any third party.

garage

south west elevation

south east elevation

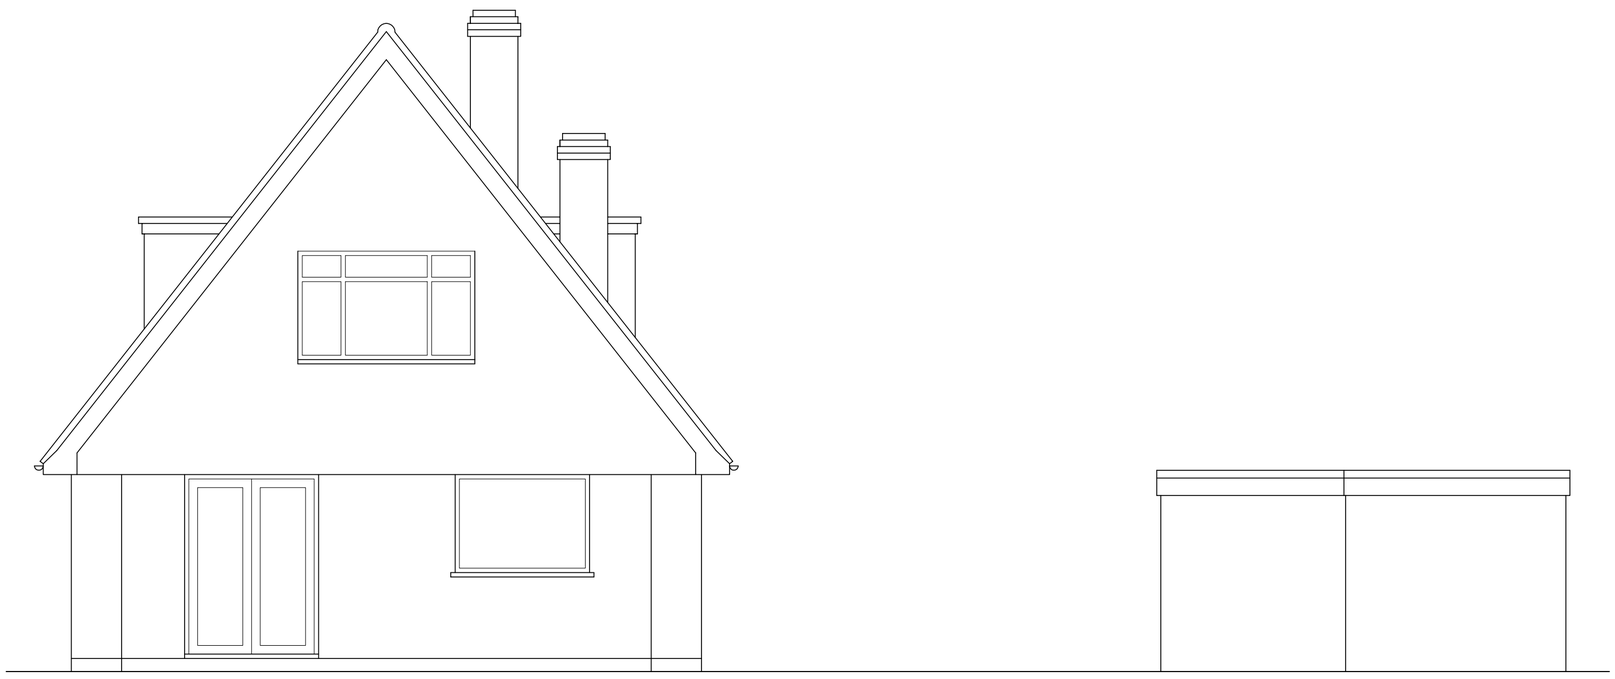

north east elevation

garage

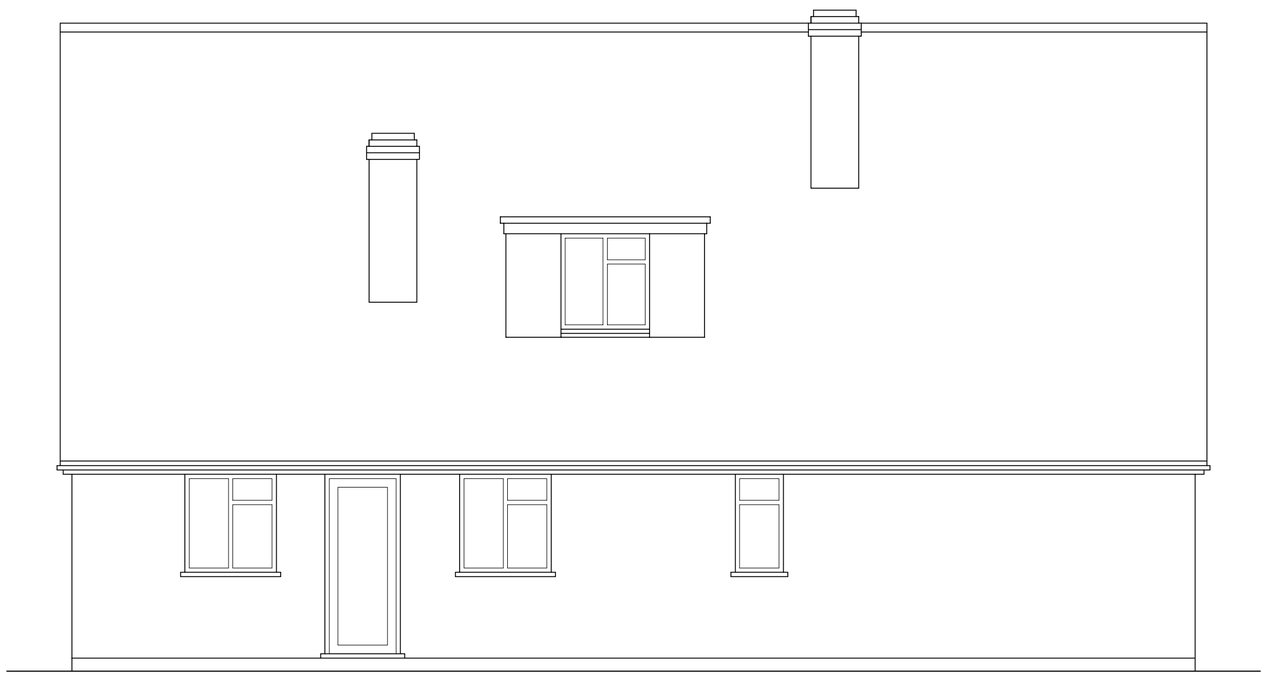

north west elevation

0m 1m 2m 3m 4m 5m

SCALE BAR 1:50

REVISION	BY	DATE	DETAILS
–	–	–	–

djbltd

RICS

18 Liverpool Gardens,
Worthing,
West Sussex.
BN11 1RY

Telephone 01903 200123
Mobile 07940 559110
office@djbltd.co.uk
www.djbltd.co.uk

PROJECT ADDRESS

9 Nursery Close
East Preston
West Sussex
BN16 1QD

DRAWING TITLE

Existing Elevations

DRAWN BY
DJB

DATE
September 2017

Scales (original on A1 to crop marks):
Elevations 1 : 50

DRAWING No. REV
17-085-3 -

© Protected By the Copyright, Designs & Patents ACT 1988

ARUN DISTRICT COUNCIL EP/145/17/HH