ARUN DISTRICT COUNCIL
No. EP 174 06
RECEIVED 7.12.06

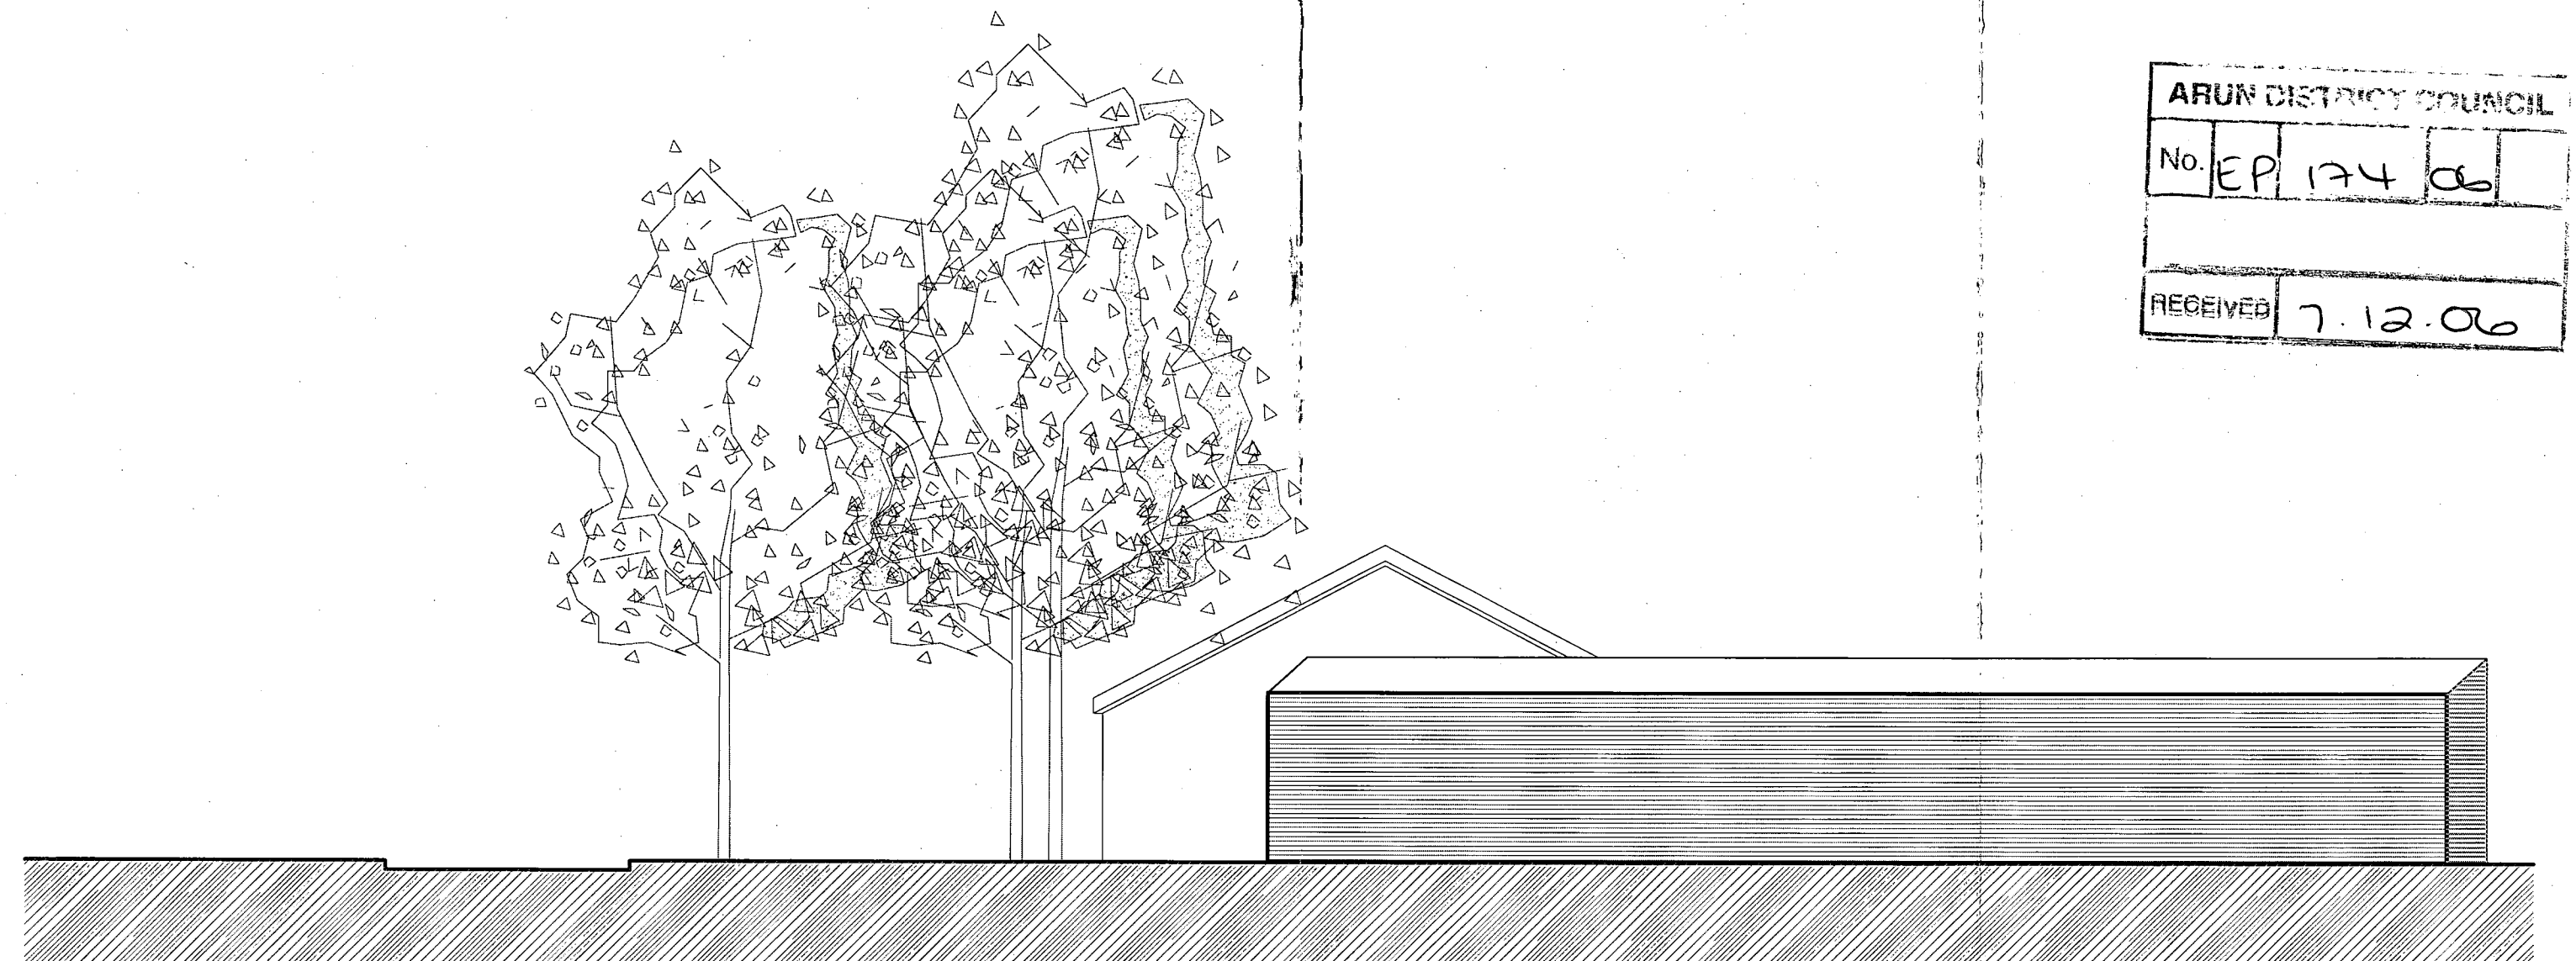

Existing West Elevation @ scale 1:100

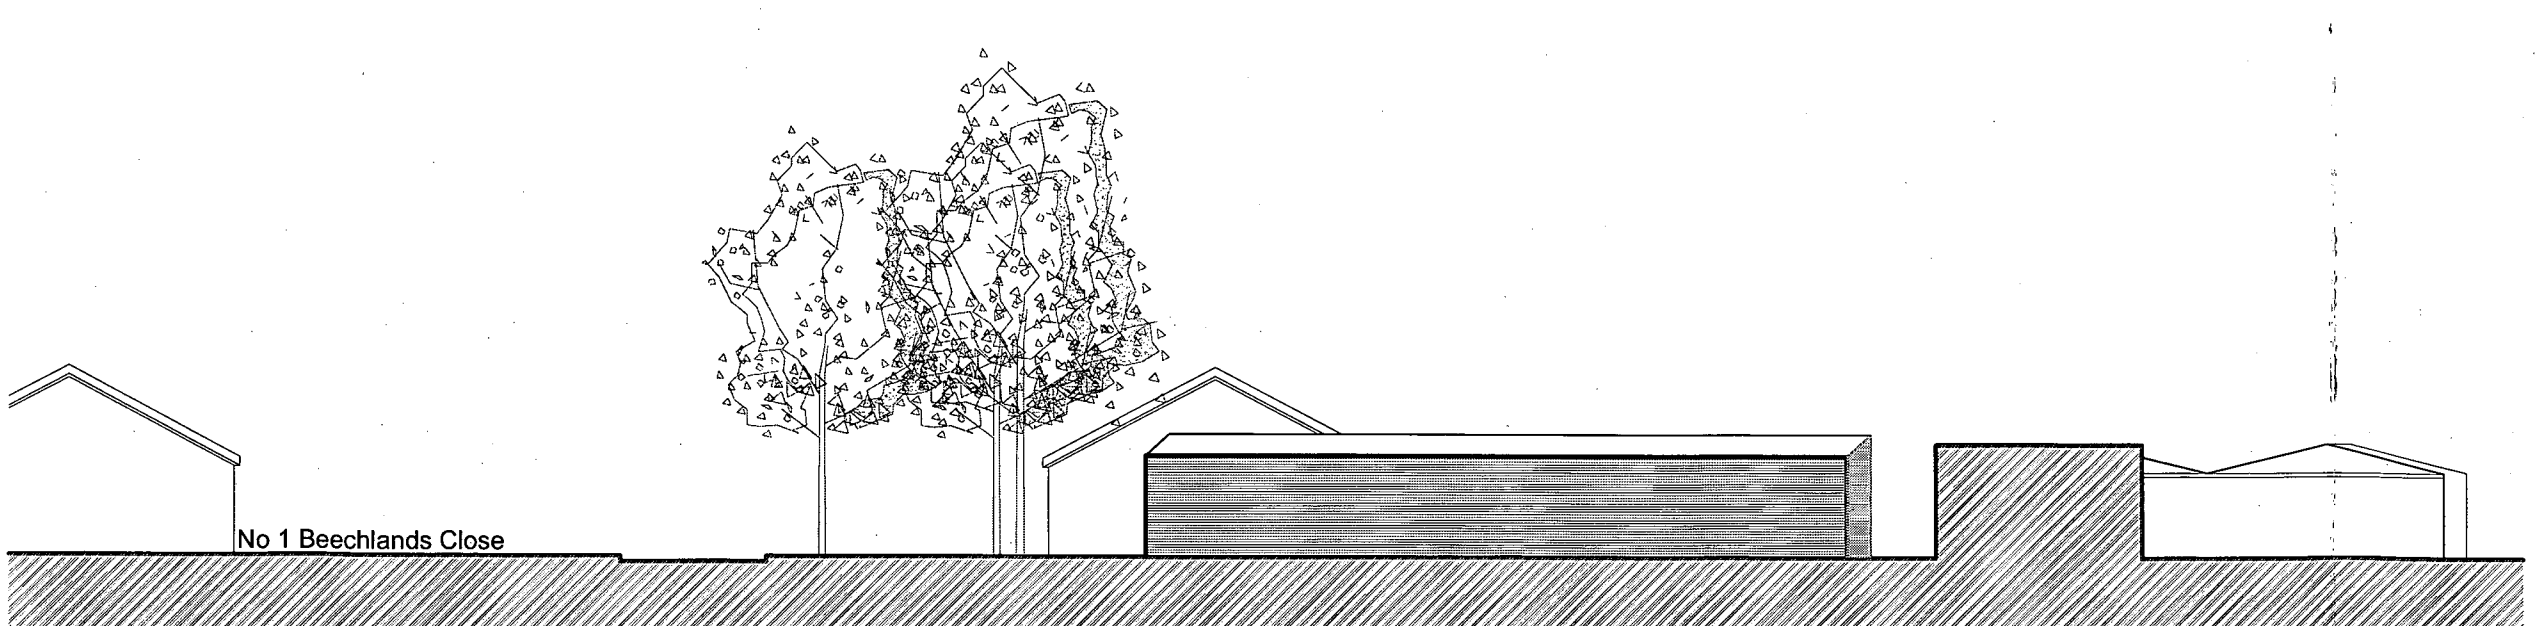

Existing West Elevation @ scale 1:200

rev.	date

These drawings should be approved by local Authority

No dimensions to be scaled from this drawing. All dimensions to be checked on site. This drawing is copyright and should not be reproduced without the permission of the Architects.

client Rees Elliott

project East Preston

drawing Existing Elevations

scale 1:100@A3 date November 2006 drawn

19a Wilbury Avenue
Hove, East Sussex
BN3 6HS
tel: 01273 203230
fax: 01273 321687
email:info@taarchitects.co.uk

Turner Associates
Architects and Planning Consultants

TA 154 /P 06 rev.

ARUN DISTRICT COUNCIL:EP/174/06/ 13/12/2006