


Site Plan


0m 2m 4m 6m 8m 10m

scale 1:200 @ A3

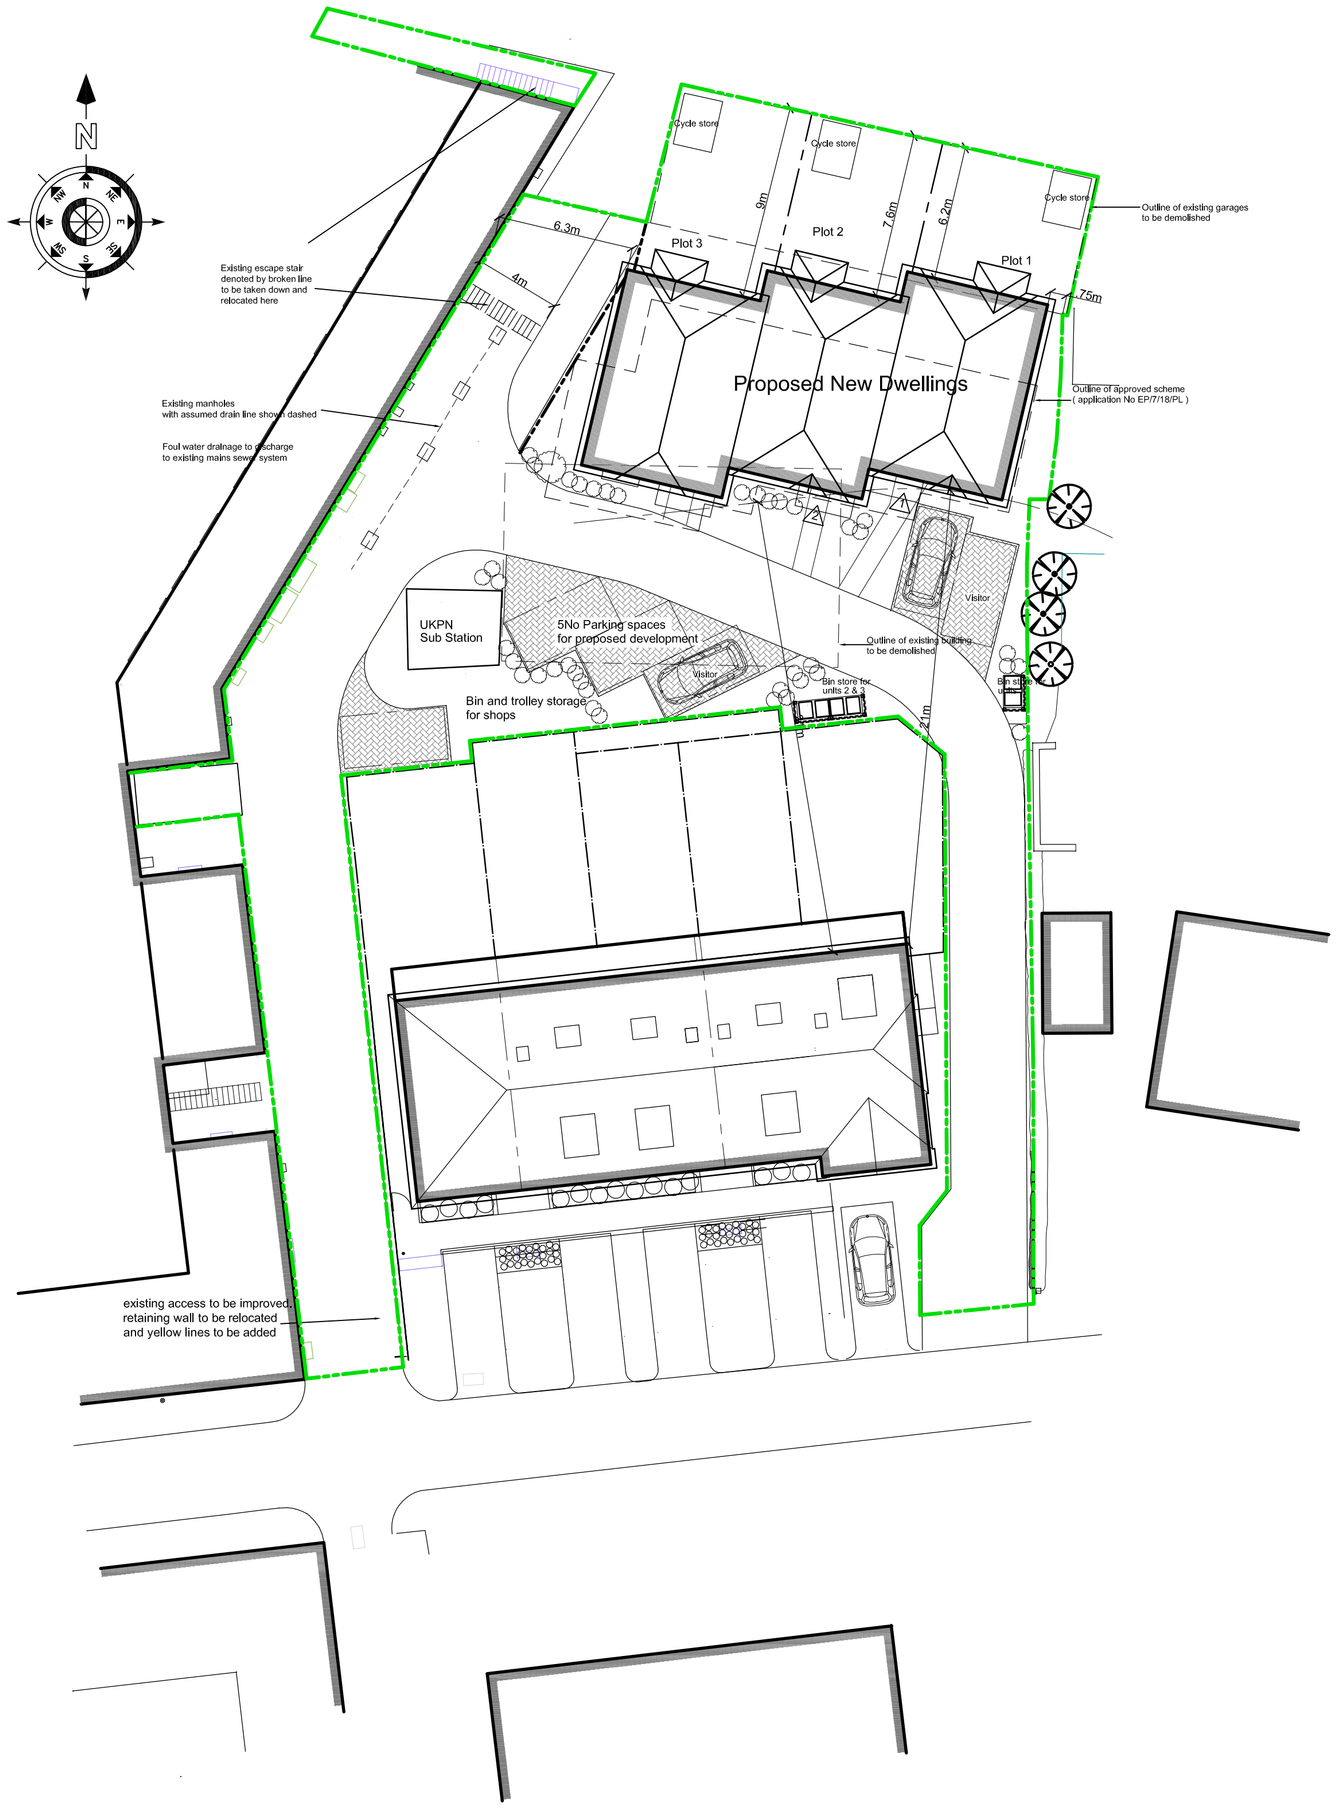

Block Plan

scale 1:500 @ A1

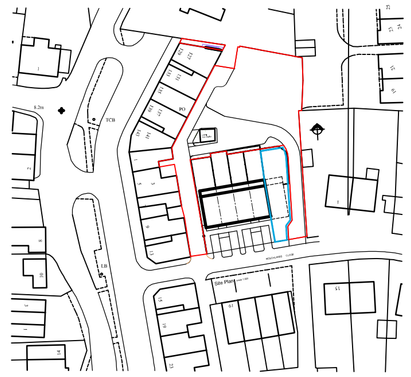


Location Plan

0 20 40 100 60 80 100

Scale 1:1250 @ A1

NOTES

DO NOT SCALE OFF THIS DRAWING EXCEPT FOR PLANNING PURPOSES
ALL DIMENSIONS SHOULD CHECKED ON SITE PRIOR TO COMMENCEMENT OF WORK
ALL GOODS MATERIALS AND WORKMANSHIP MUST CONFORM WITH CURRENT BUILDING REGULATIONS, BRITISH STANDARDS AND CODES OF PRACTICE
COPYRIGHT OF THIS DRAWING IS RETAINED BY GARRY MOUNT CHARTERED ARCHITECTTURAL TECHNOLOGIST AND IT MUST NOT BE REPRODUCED WITHOUT WRITTEN CONSENT

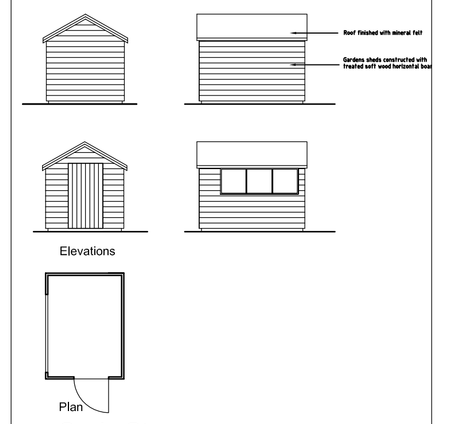

Cycle Stores

0m 1m 2m 3m 4m 5m

scale 1: 100 @ A1

REV	DATE	BY	AMENDMENT
A	Nov 2018	GM	Planning issue

CLIENT
Dearden Homes

JOB TITLE
Proposed development at
Beechlands Close, East Preston

DRAWING TITLE
Proposed site plan
Block Plan and Location Plan

DATE	SCALE	DRAWN BY
Nov 2018		CHECKED BY

JOB NO.	DRAWING NO.	REVISION
1804	2.01	A

Garry Mount MCIAT
Chartered Architectural Technologist
34 Penny Acre
Chichester
West Sussex
PO19 6DY
Tel : 07951 332812 email : garrymount@gmail.com

ARUN DISTRICT COUNCIL EP/193/18/PL