

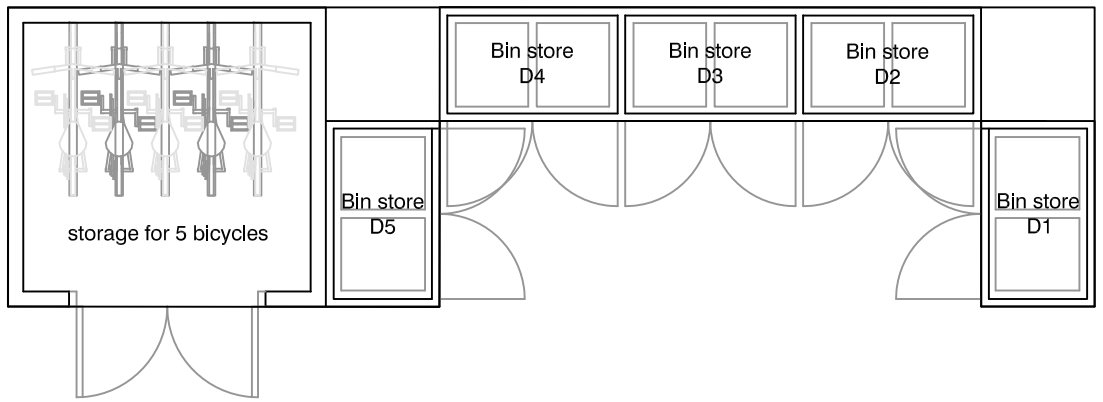



Plan

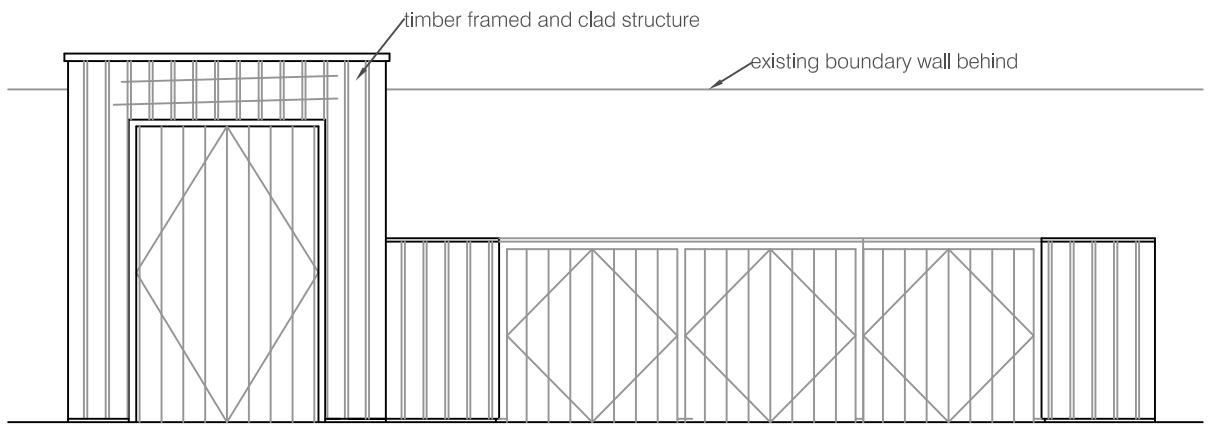

Front Elevation (south)

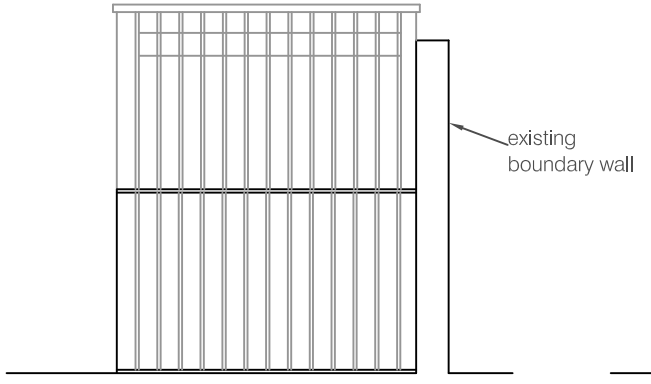

Side Elevation (east)

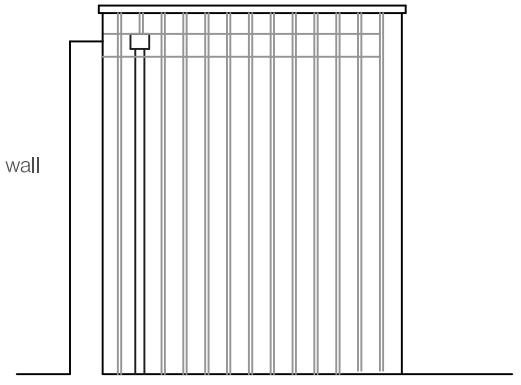

Side Elevation (west)

Revisions		
Rev	Description	By

All dimensions to be checked on site prior to commencement of work, except for planning purposes.

This drawing is the copyright of

Inspired Design Studio Ltd.

and may not be copied, altered or reproduced in any way without written authority.

Client: South Nutfield Properties

Project Address:
The Martlets
Sea Road
East Preston
West Sussex

Drawing Title:
Bike & Bin Storage

Drawing Number: 929.104

Scale: 1:50 @ A3

Date: 21.01.2015

ARUN DISTRICT COUNCIL EP/2/15/RES