


Street Elevation from Sea Road (east)



Street Elevation from Fairlands (north)

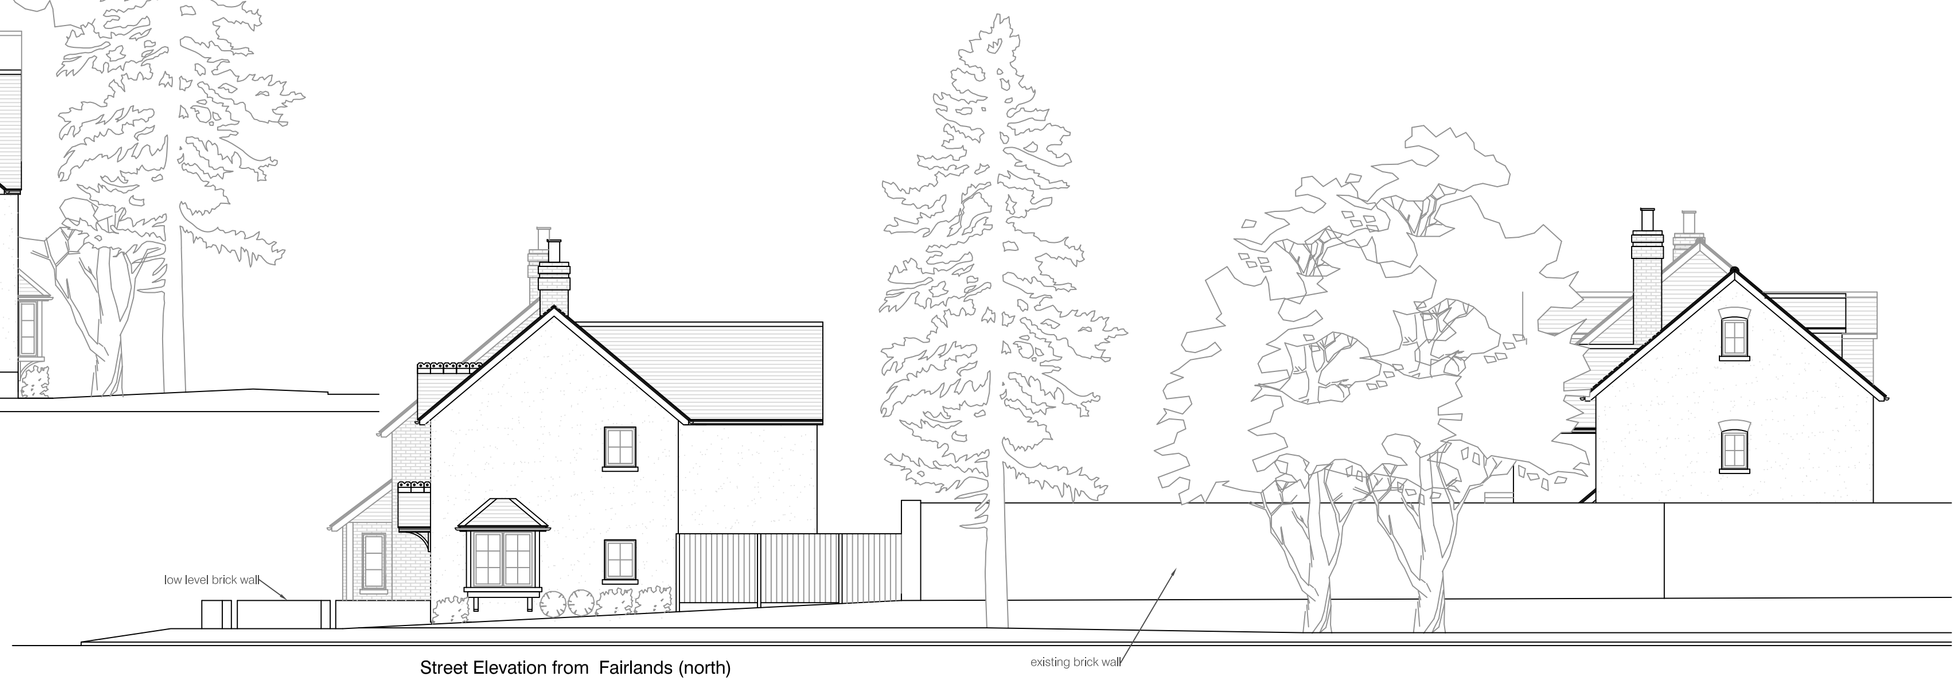

Front Elevation (east)




Side Elevation (north)




Rear Elevation (west)



Side Elevation (south)

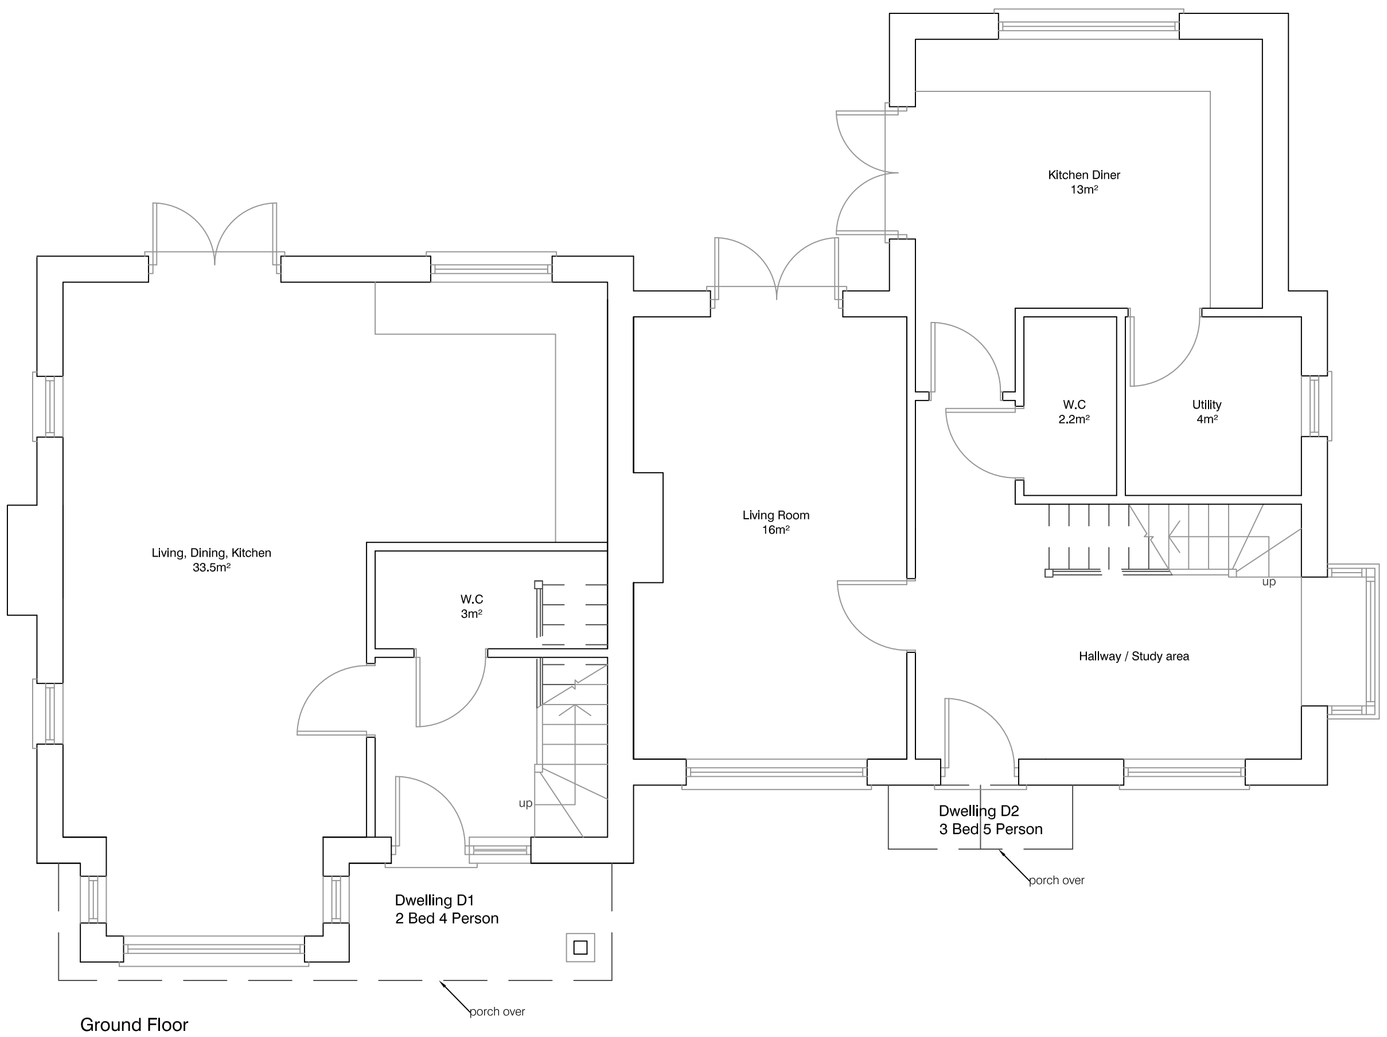

Ground Floor

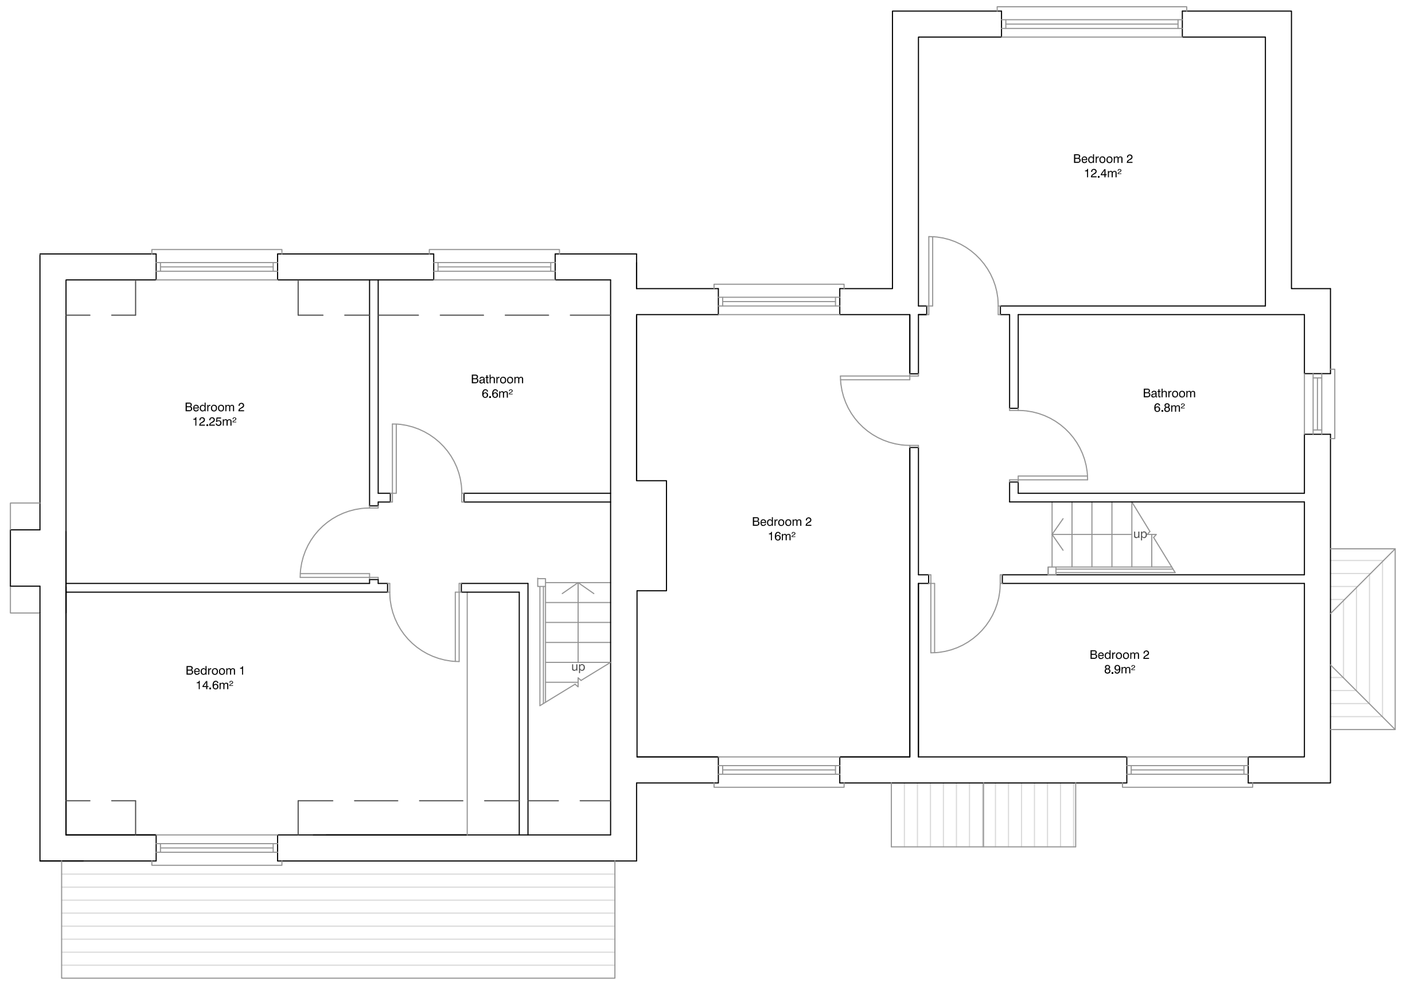

First Floor

Revisions		
Rev	Description	By
b	Amendment	LW
a	Street Elevations Added	LW

All dimensions to be checked on site prior to commencement of work, except for planning purposes.

This drawing is the copyright of
Inspired Design Studio Ltd.
and may not be copied, altered or reproduced in any way without written authority.

Client: South Nutfield Properties

Project Address:
The Martlets
Sea Road
East Preston
West Sussex

Drawing Title:
Proposed Street Scene Elevations, Dwellings D1 & D2 Floor Plans, Elevations & Roof Plan

Drawing Number: 929.102.b

Scale: As indicated printed @ A1

Date: 19.12.2014

ARUN DISTRICT COUNCIL EPS1/1/1/1