


Front Elevation (east)



Side Elevation (north)




Rear Elevation (west)

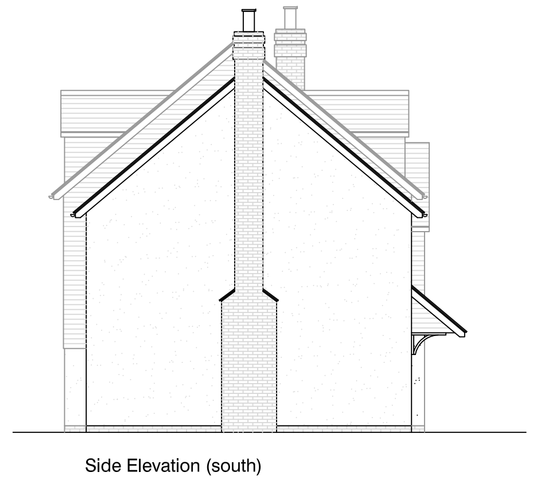


Side Elevation (south)

Elevations (1:100)

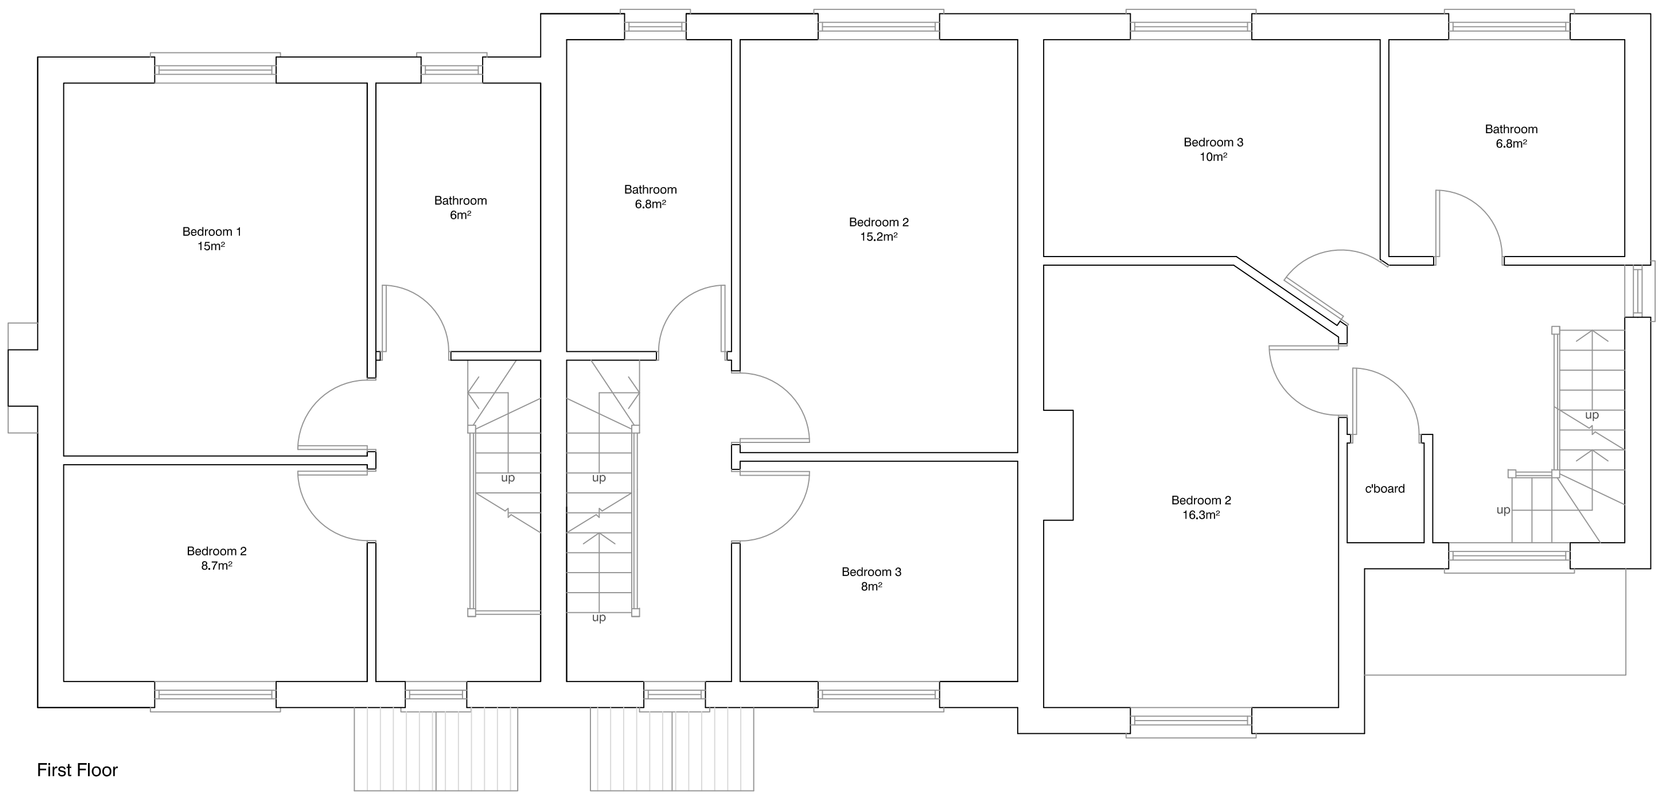


First Floor

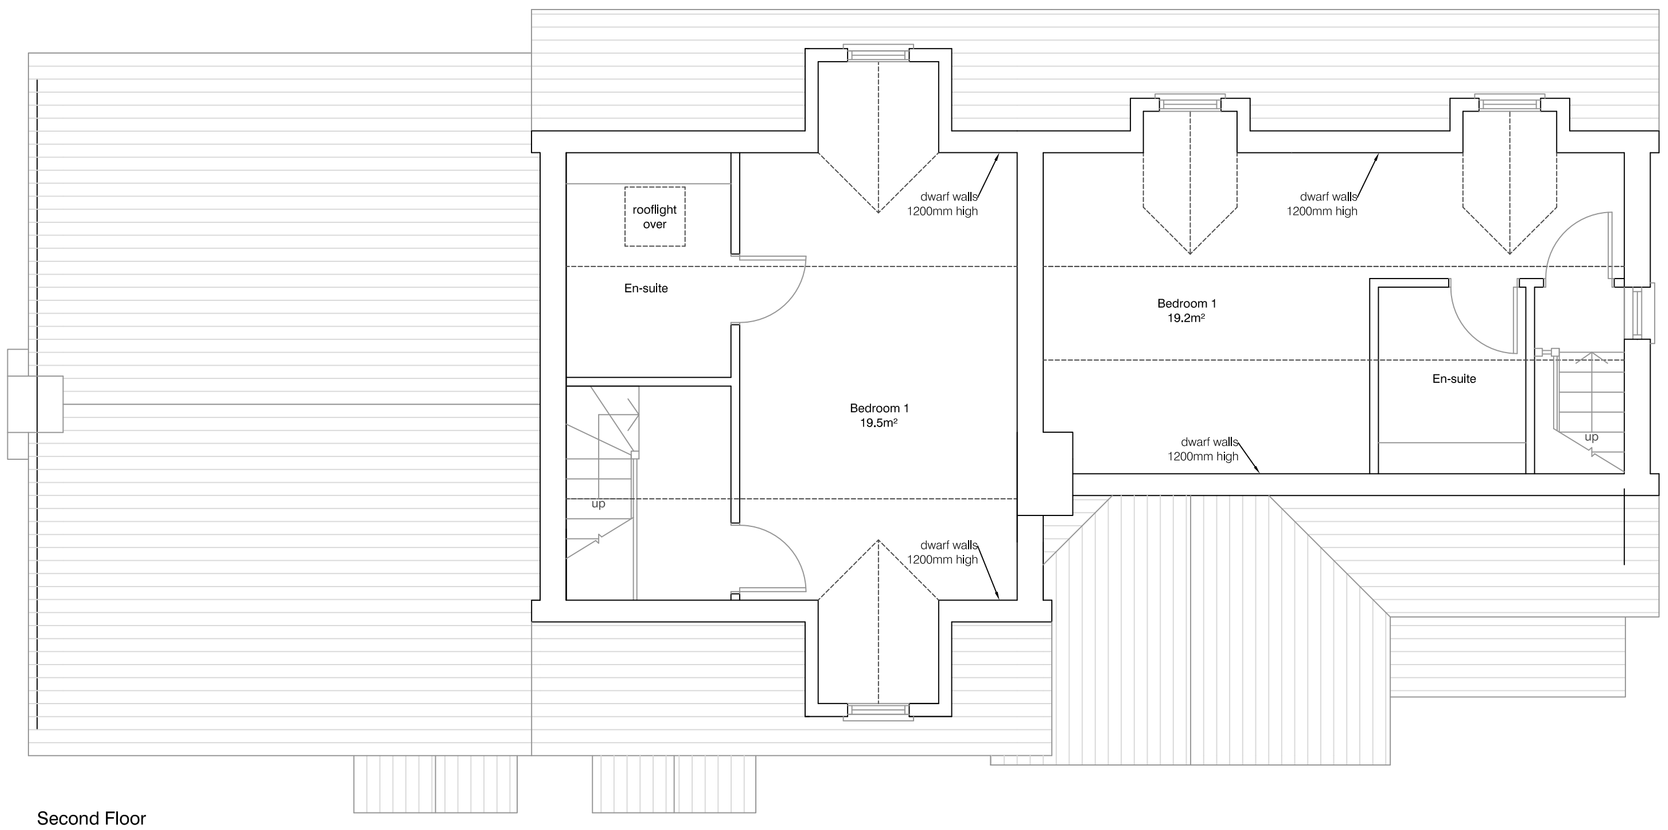


Second Floor

Plans (1:50)

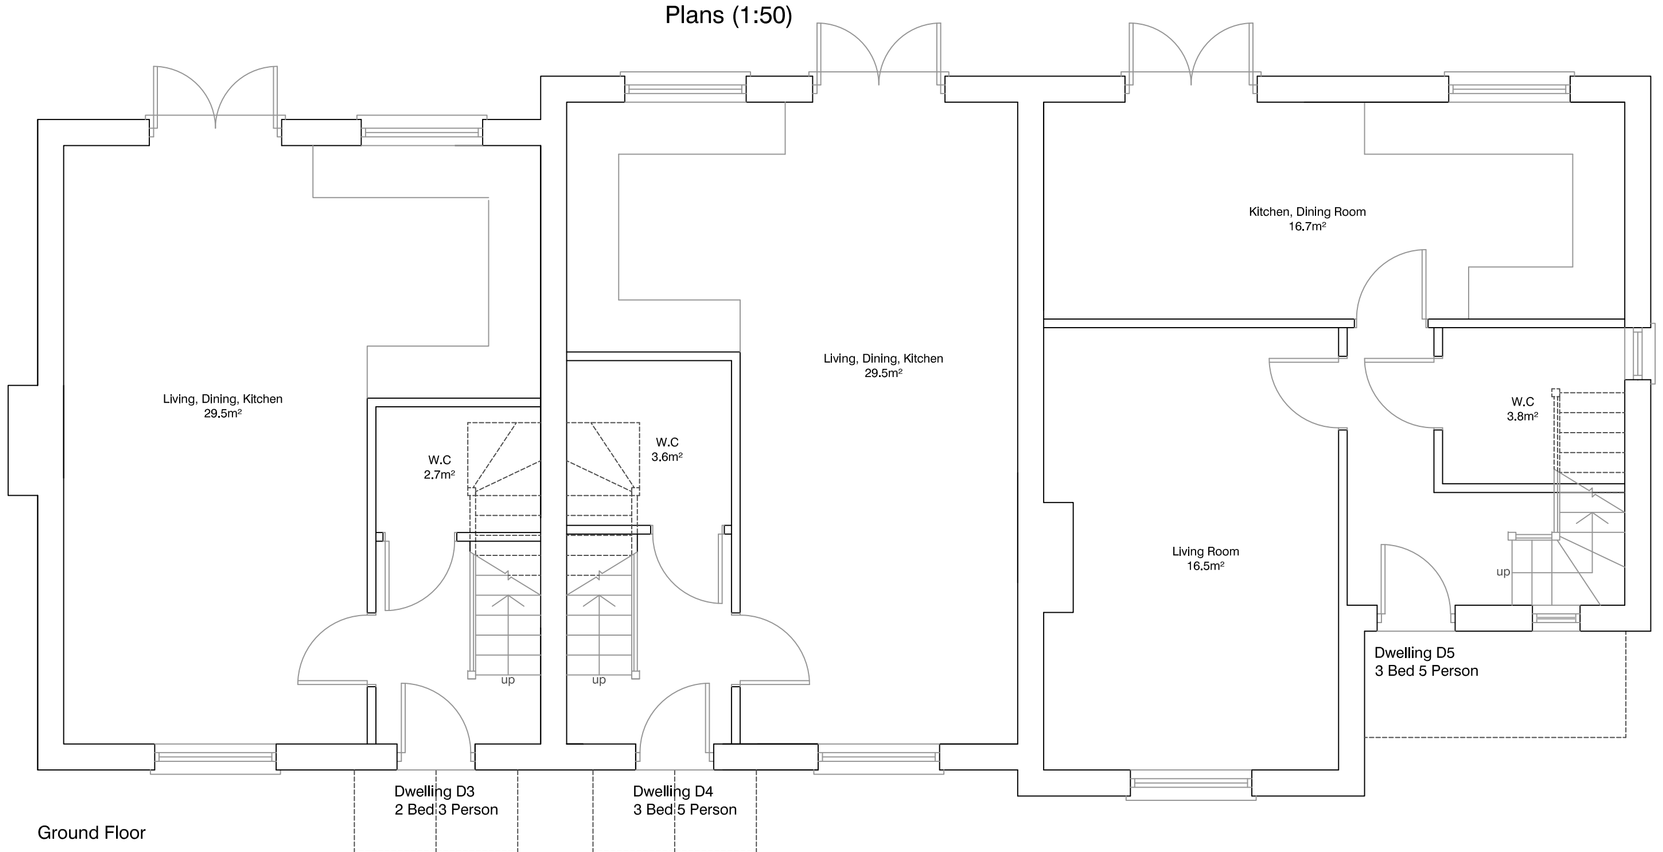

Ground Floor

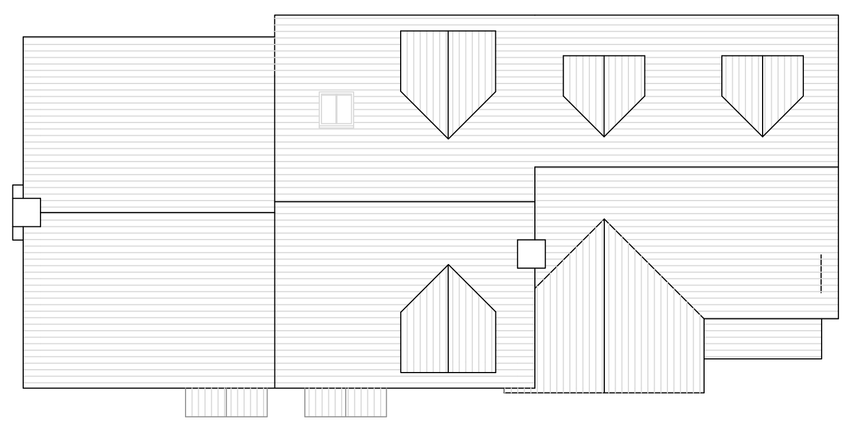

Roof Plan (1:100)

Revisions		
Rev	Description	By

All dimensions to be checked on site prior to commencement of work, except for planning purposes.

This drawing is the copyright of
Inspired Design Studio Ltd.
and may not be copied, altered or reproduced in any way without written authority.

Client: South Nutfield Properties

Project Address:
The Martlets
Sea Road
East Preston
West Sussex

Drawing Title:
Proposed Dwelling D3, D4 & D5 Floor Plans, Elevations & Roof Plan

Drawing Number: 929.103

Scale: As indicated printed @ A1

Date: 19.12.2014

ARUN DISTRICT COUNCIL EP01/0/RES