



Ground Floor Plan


EXISTING FLOOR PLANS *Scale 1:50*

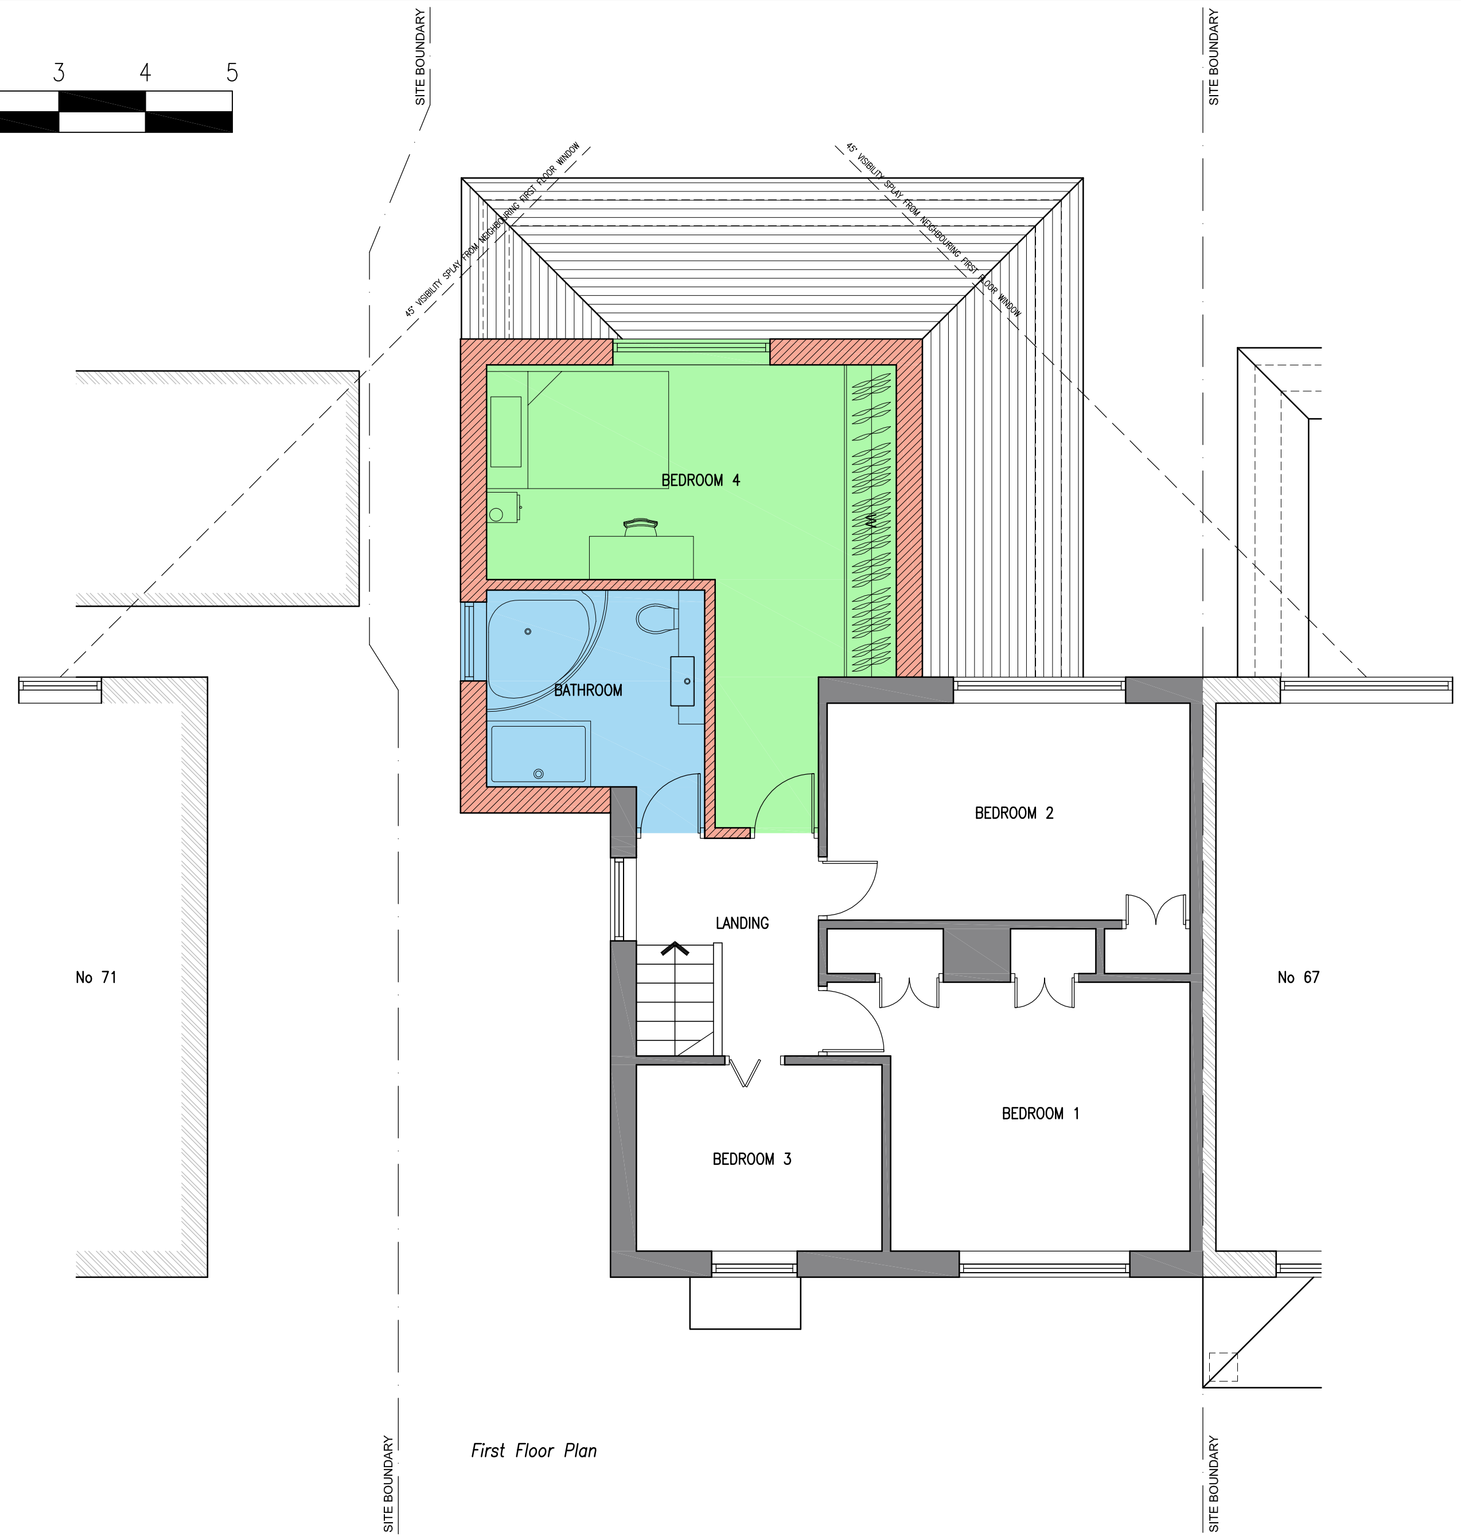


First Floor Plan

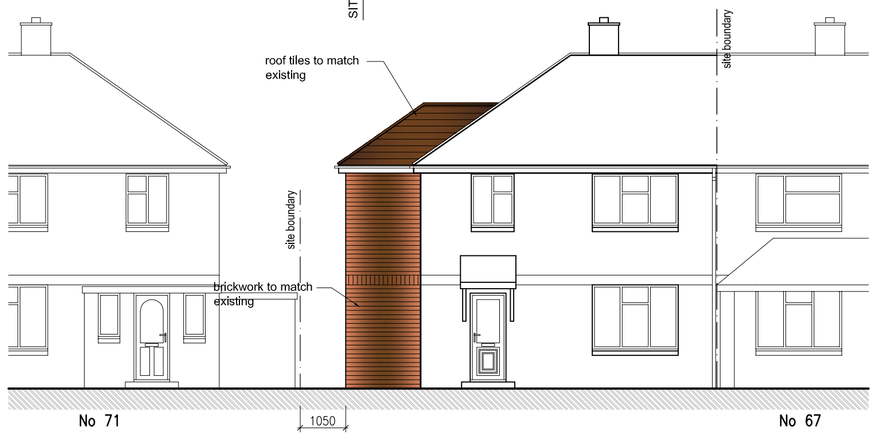


FRONT ELEVATION (SOUTH)

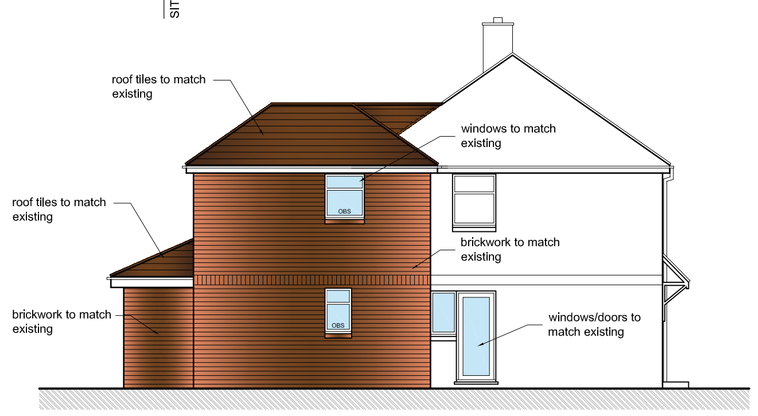

SIDE ELEVATION (WEST)

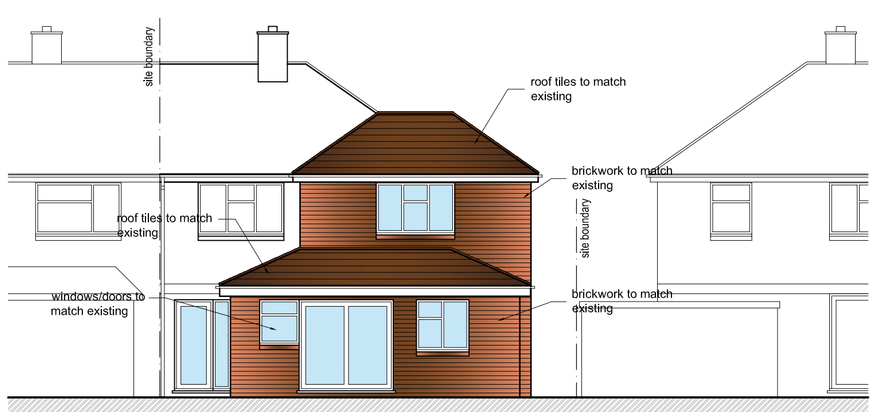


REAR ELEVATION (NORTH)

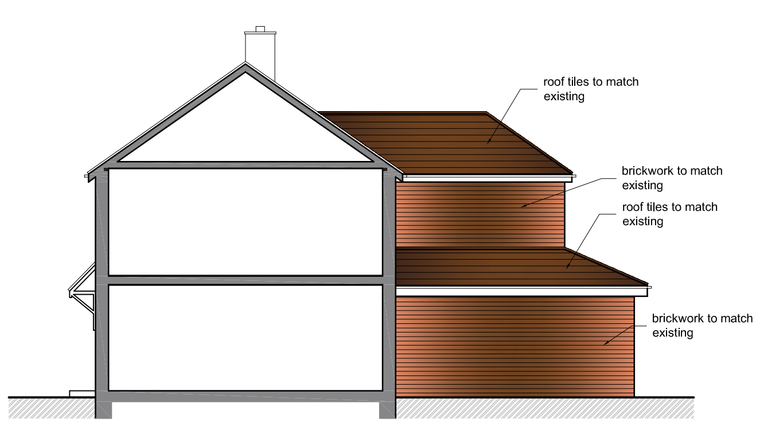


SECTIONAL ELEVATION (EAST)

PROPOSED ELEVATIONS *Scale 1:100*

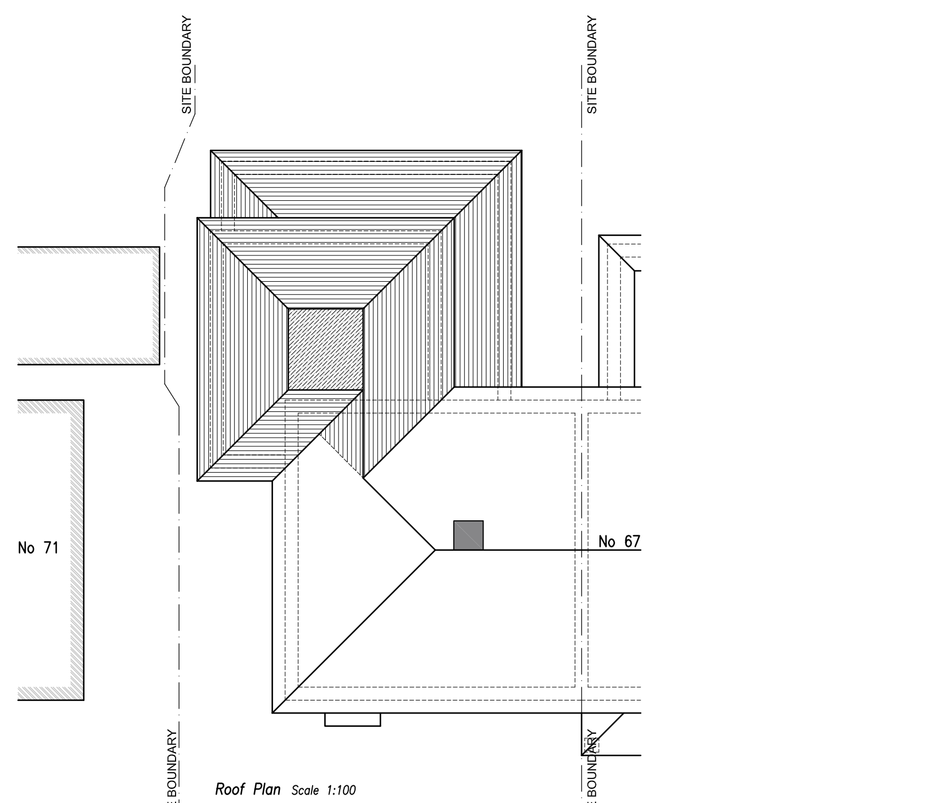

Roof Plan *Scale 1:100*

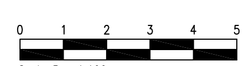

Copyright reserved.
This drawing may only be used for the client and location specified in the title block. It may not be copied or disclosed to any other third party.
1. The works shown have been drawn for submission to the local planning authority and are not to be used for construction.
2. No works shall commence until planning approval has been given by the local authority.
3. No works to commence without either full plans building control approval or a building notice served with the local authority.
4. The dimensions indicated are approximate and subject to site checks by the contractor prior to commencement.
5. I accept no responsibility for any unknown factors which either preclude the works from construction or add additional costs, ie location of public sewers and underground services, abnormal foundation designs, due to trees, ground conditions or any underground structure or obstruction. condition of the existing building.

REV	DESCRIPTION	DATE
-	INITIAL APPLICATION	07-04-21
-	ISSUED FOR INFORMATION	18-03-21

CLIENT
MR & MRS ELDER

PROJECT
69 ROUNDSTONE DRIVE
EAST PRESTON
WEST SUSSEX, BN16 1EW

DRAWING
PROPOSED PLANS & ELEVATIONS

STATUS
INITIAL APPLICATION

SCALE	DATE	DRG No	REVISION
1:100 1:50	MARCH 2021	3363/03	-

ADUR DISTRICT COUNCIL EPS423344