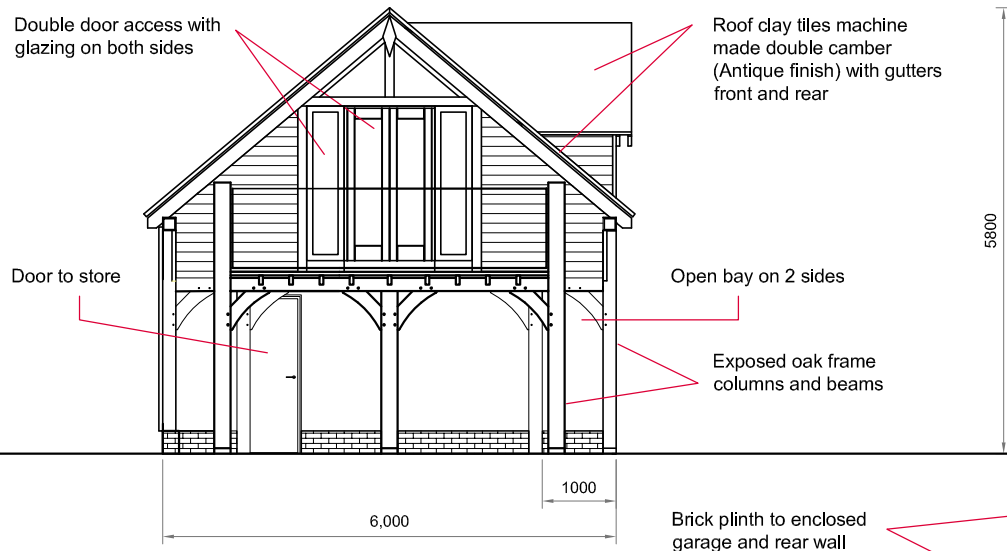
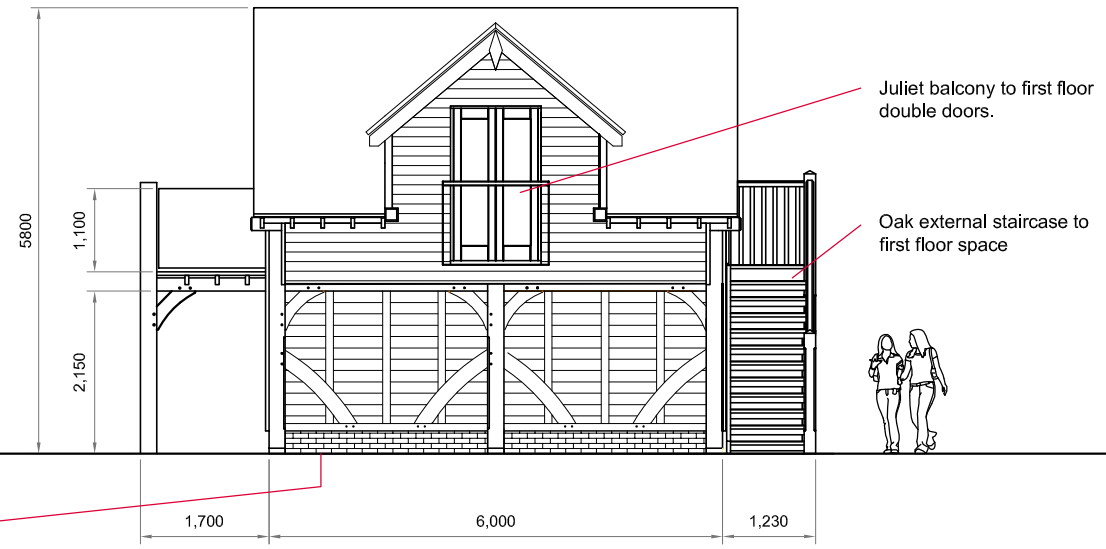
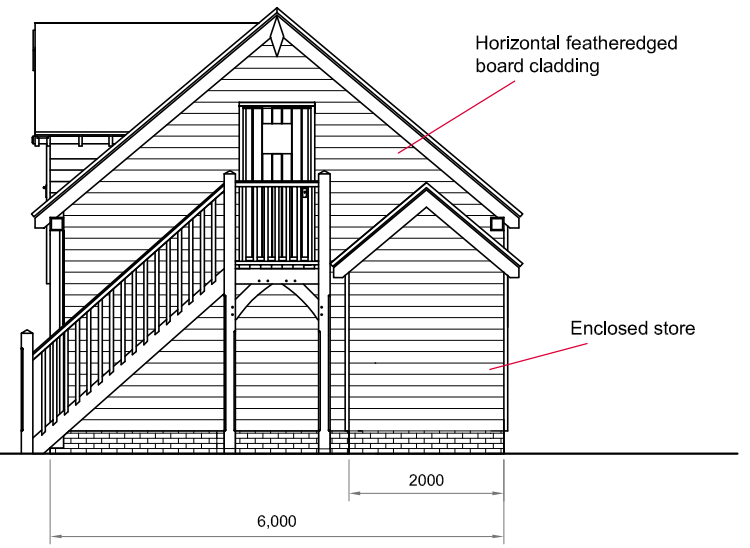


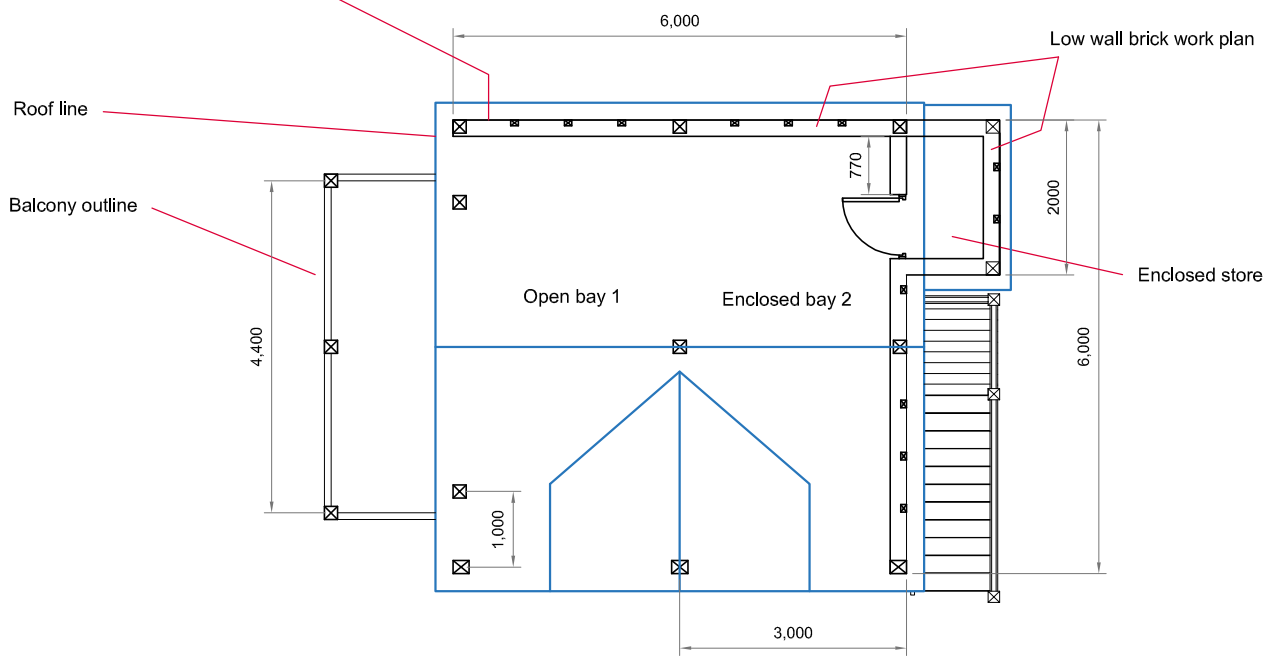

Side Elevation (west view)



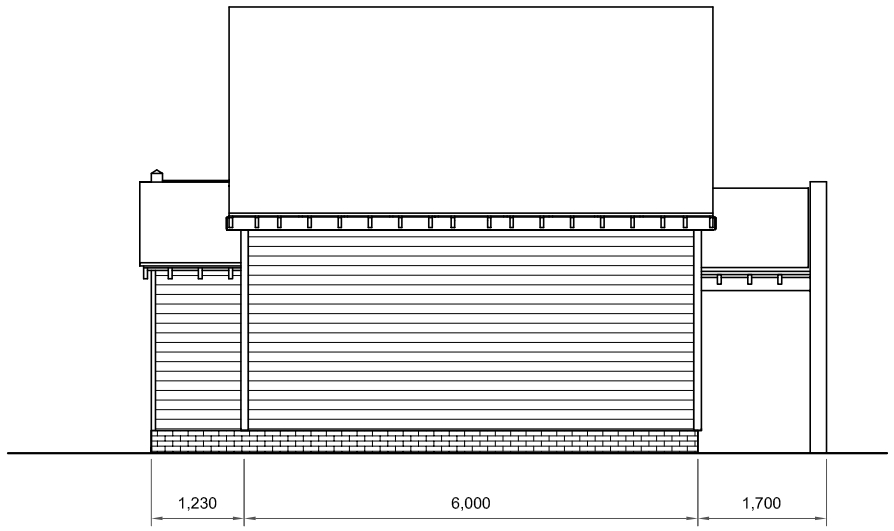

Front Elevation (North view)




Side Elevation (east view)




Plan view showing Roof line and ground floor footprint




Rear Elevation

0 1 2 3 4 5 6 7 8 9 10

Scale bar meters

THECLASSICBARN COMPANY

Call: 0844 800 0708 Email: info@classicbarns.co.uk
Website: www.classicbarns.co.uk

Client Name:
Mr Pearce

Project Address:
Pine Lodge, Kingston Lane, Easton
Preston, West Sussex BN16 1RP

Drawing Title:
Proposed Plan and Elevations

Date: 30/04/2019
Scale: 1:100@A3
Drawn By: CBC / JP
Drawing No / Revision: 13751 / 01

Revisions:

NOTES:
Do not scale off this drawing except for planning purposes.
The builder must check all dimensions on site before any work commences and notify The Classic Barn Company of any discrepancies. Any site survey undertaken is for the preparation of planning and building regulations only. All proposed finished floor levels to be agreed on site between customer/builder and local authority prior to commencement of work. No buried or underground services are accounted for and must be investigated by customer/builder. Customer must advise if boundaries are correct and denote the legal ownership. Any levels taken are to temporary local datum point. Ownership of this drawing is retained by The Classic Barn Company and must not be used or reproduced without written consent. IF IN DOUBT, PLEASE ASK

ARUN DISTRICT COUNCIL EP/52/19/PL