
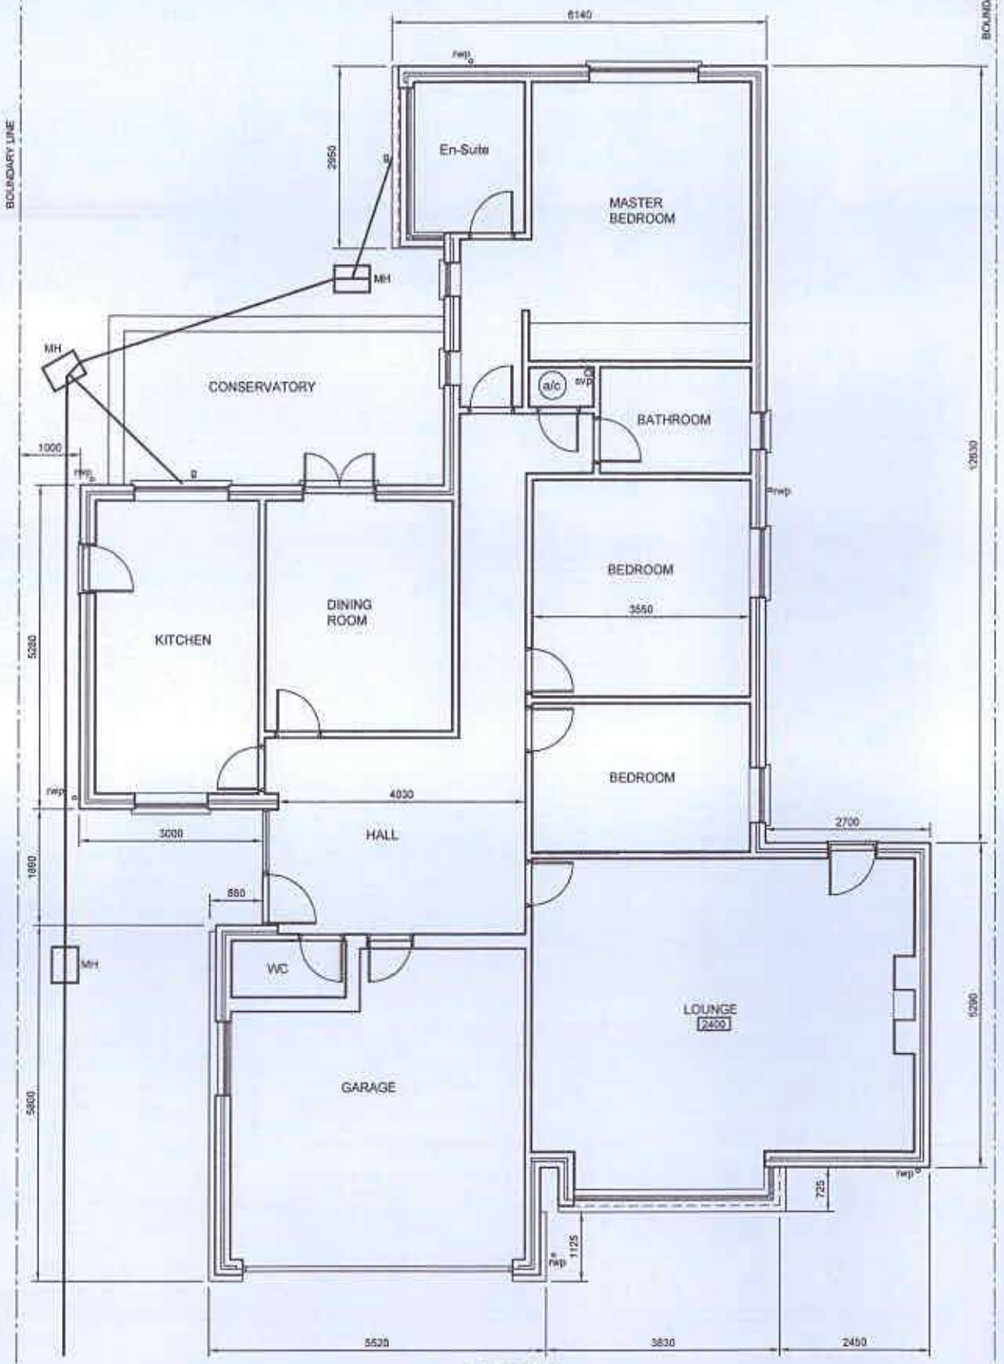


EXISTING
GROUND FLOOR LAYOUT

Scale 1:50 @ A1 1:100 @ A3

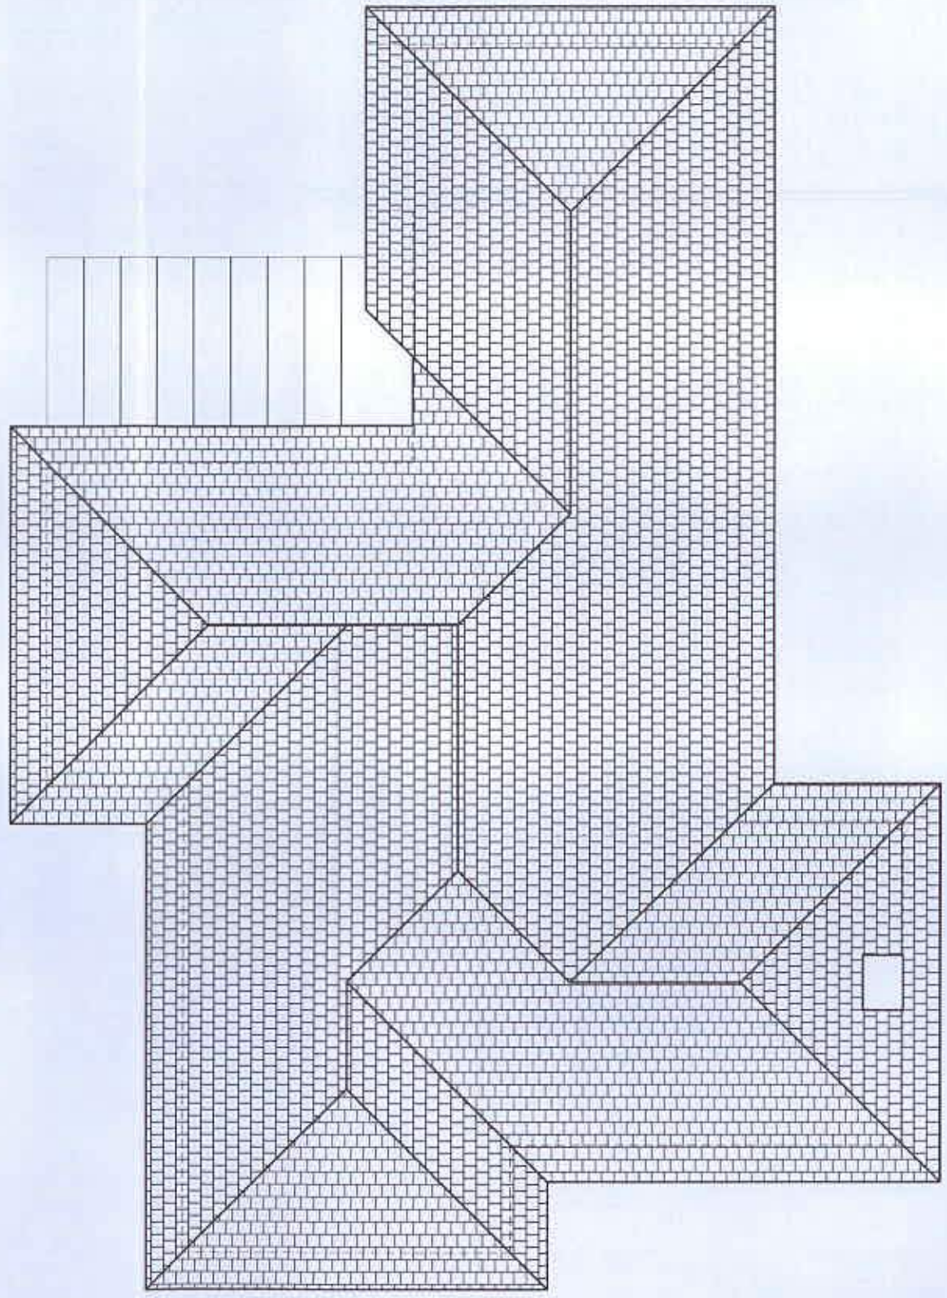

EXISTING ROOF PLAN

Rev	Date	Revision
C		
B		
A	April. 2018	Issued for Certificate of Lawfulness
-	March. 2018	1st Draft for Client comments

© copyright

Graham Page
Building Design Services
35 Windsor Drive
Rustington, West Sussex. BN16 3SW
01903 856072

Client
Ms Y. STUBS

Job Title
PROPOSED
REAR EXTENSION at
4 THE ROYSTONS
WILLOWHAYNE ESTATE
EAST PRESTON
BN16 2TR

Drawing Title
EXISTING
PLANS

Scale: AS SHOWN
Date: 14-03-18
Drawn by: G.A.PAGE
Drg No.: 662.18 / 01
A

partner LABC

Part Befs:
LPD Ref:

ARUN DISTRICT COUNCIL EP/55/18/CLP