

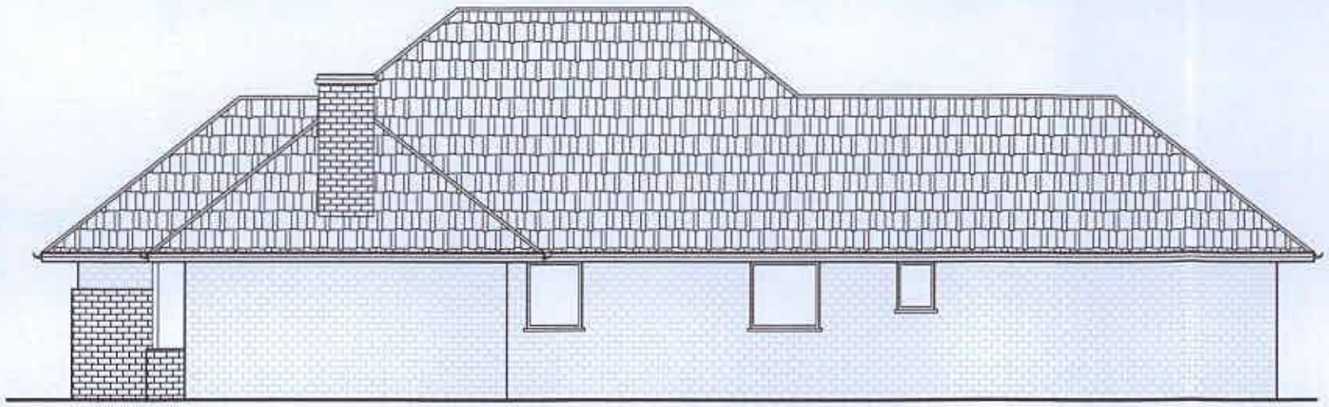



EXISTING SIDE ELEVATION

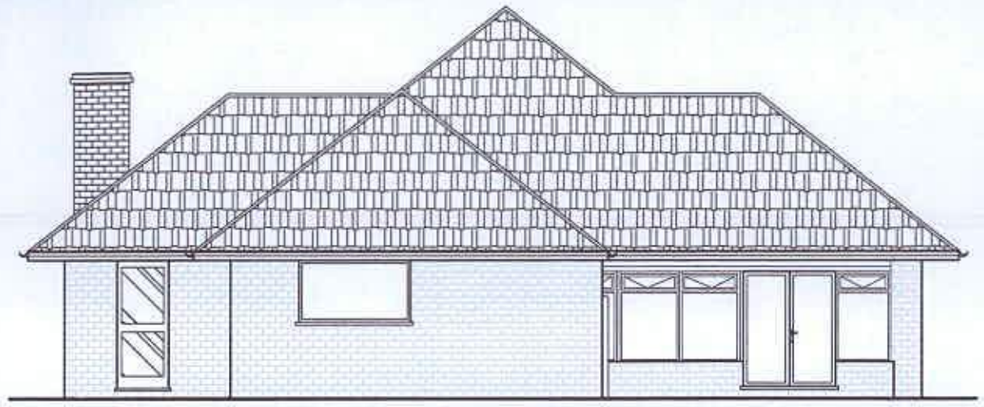

EXISTING REAR ELEVATION
Scale 1:50

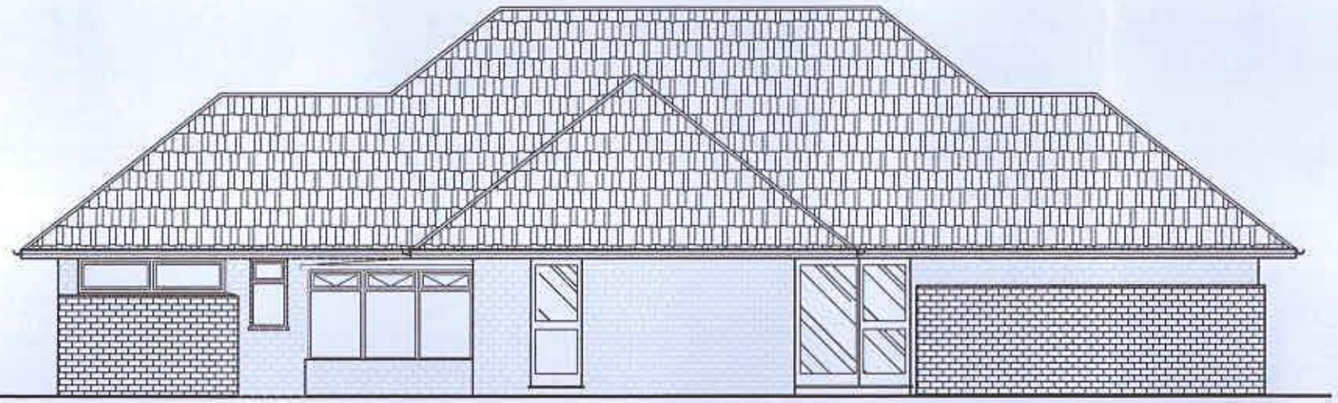

EXISTING SIDE ELEVATION
Scale 1:50

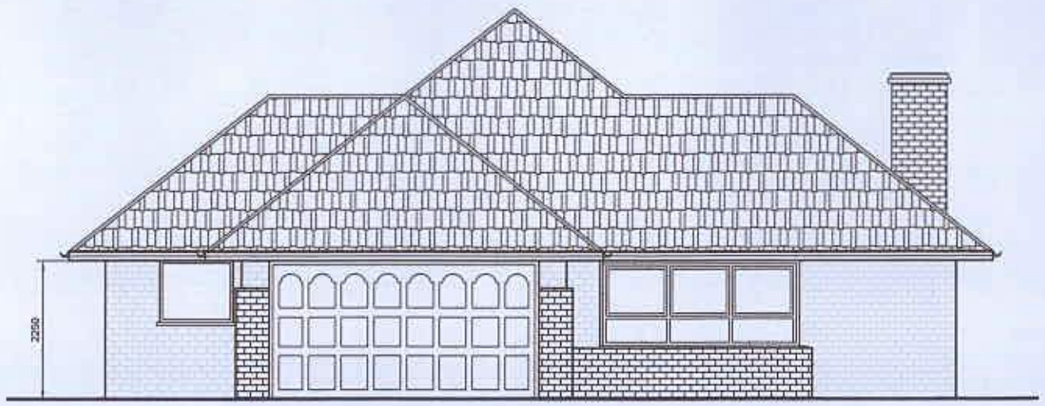

EXISTING FRONT ELEVATION
Scale 1:50

0 1 2 3 4 5m

Scale 1:50 @ A1 1:100 @ A3

Rev	Date	Revision
C		
B		
A	April. 2018	Issued for Certificate of Lawfulness
-	March. 2018	1st Draft for Client comments

© copyright

Graham Page
Building Design Services

35 Windsor Drive
Rustington, West Sussex. BN16 3SW
01903 858072

Client
Ms Y. STUBS

Job Title
PROPOSED
REAR EXTENSION at
4 THE ROYSTONS
WILLOWHAYNE ESTATE
EAST PRESTON
BN16 2TR

Drawing Title
EXISTING
ELEVATIONS

Scale		
AS SHOWN		
Date	Drawn by	
30-03-18	G A PAGE	
Drg No.		
662.18 / 03		A

partner LABC

Plot Ratio:

ARUN DISTRICT COUNCIL ER/55/18/CLP