

BOUNDARY LINE

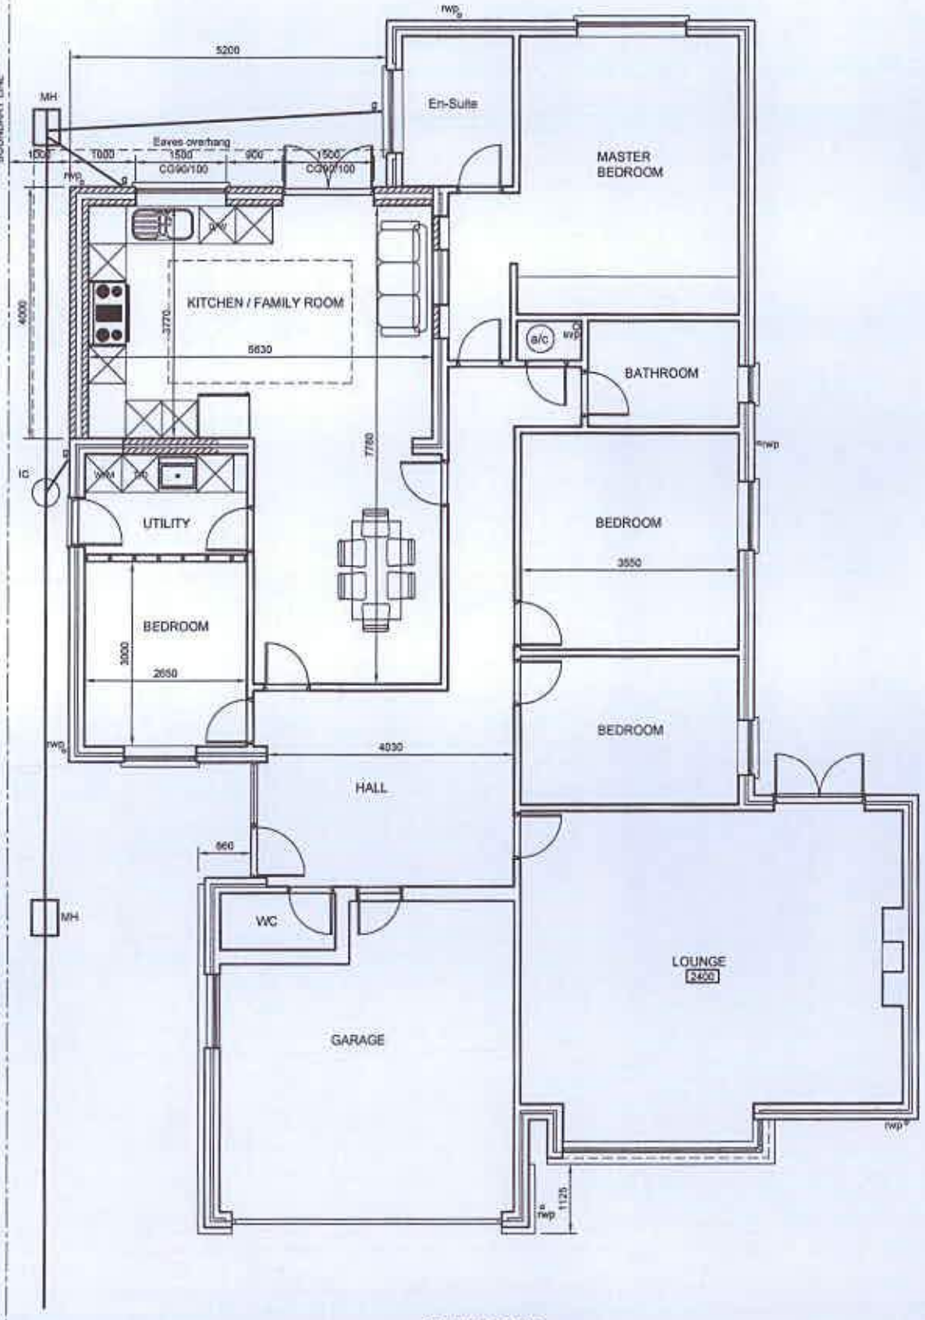

PROPOSED
GROUND FLOOR LAYOUT

Scale 1:50 @ A1 1:100 @ A3

BOUNDARY LINE

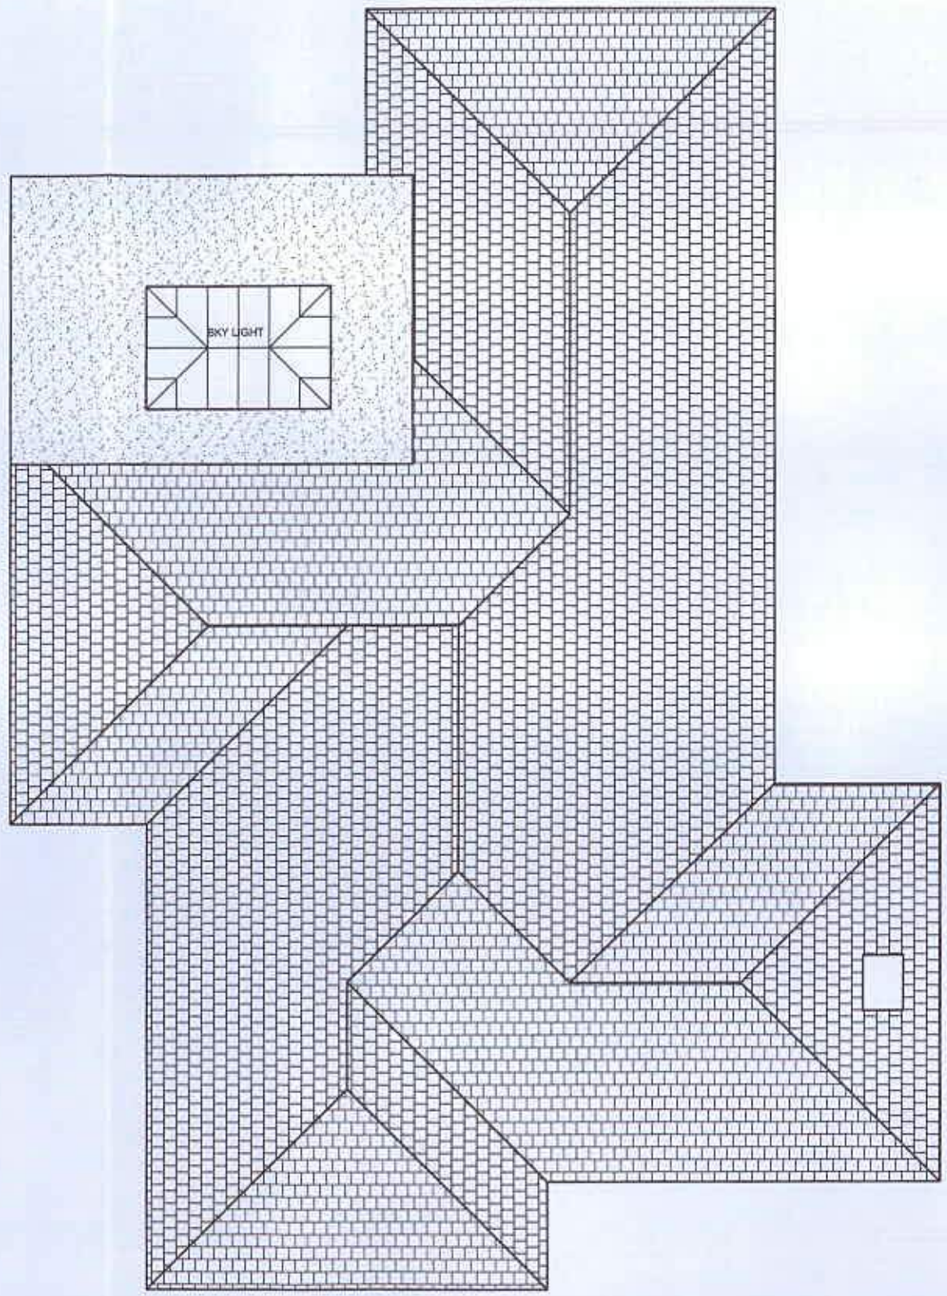

PROPOSED ROOF PLAN

Rev	Date	Revision
C		
B		
A	April. 2018	Issued for Certificate of Lawfulness
-	March. 2018	1st Draft for Client comments

copyright

Graham Page
Building Design Services
35 Windsor Drive
Rustington, West Sussex. BN16 3SW
01903 858072

Client
Ms Y. STUBS

Job Title
PROPOSED
REAR EXTENSION at
4 THE ROYSTONS
WILLOWHAYNE ESTATE
EAST PRESTON
BN16 2TR

Drawing Title
PROPOSED
PLANS

Scale	A3 SHOWN	
Date	15-03-18	Drawn by G.A.PAGE
Drg.No.	662.18 / 02	A

partner LABC

ARUN DISTRICT COUNCIL FP/55/18/CLP