



Site Plan

0m 2m 4m 6m 8m 10m

scale 1:200 @ A3

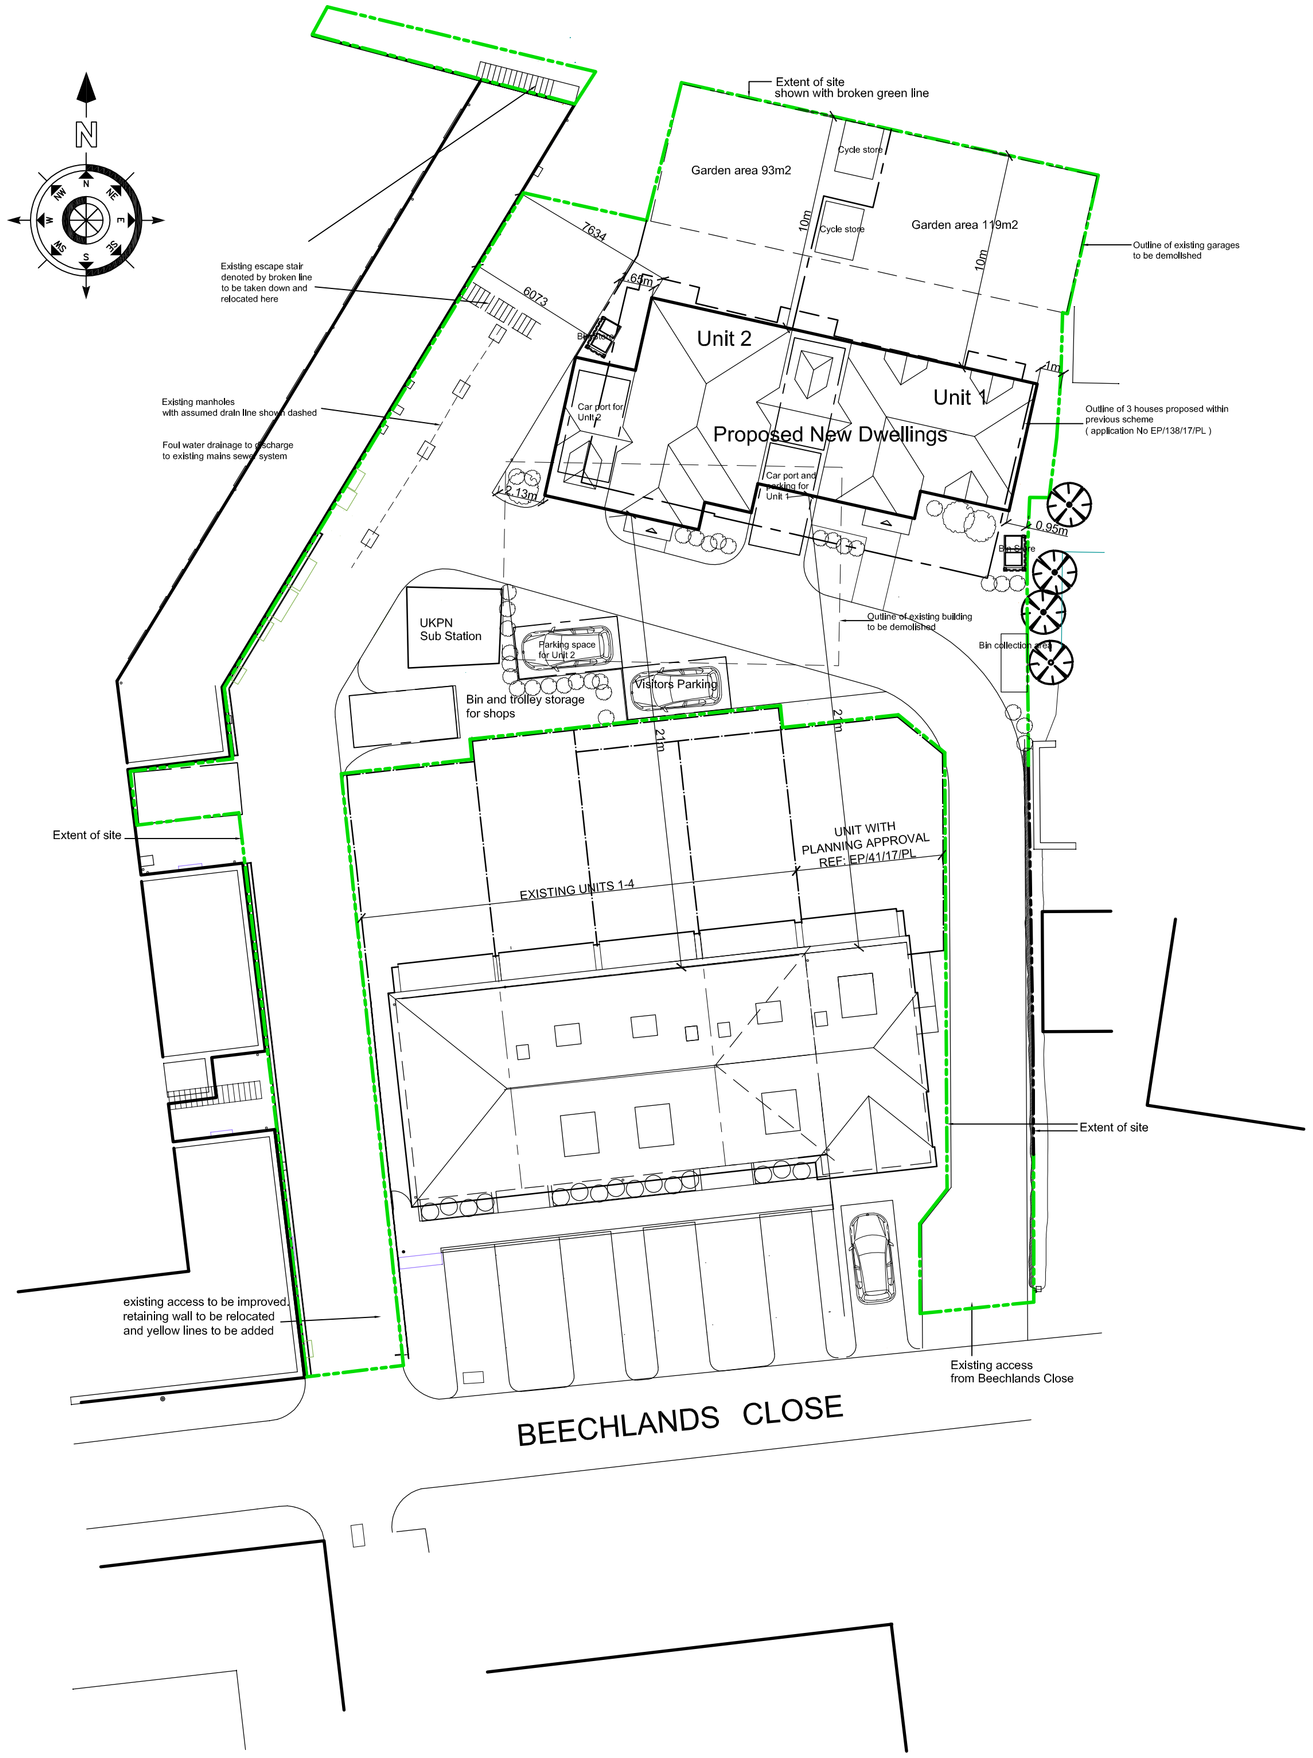

Location Plan

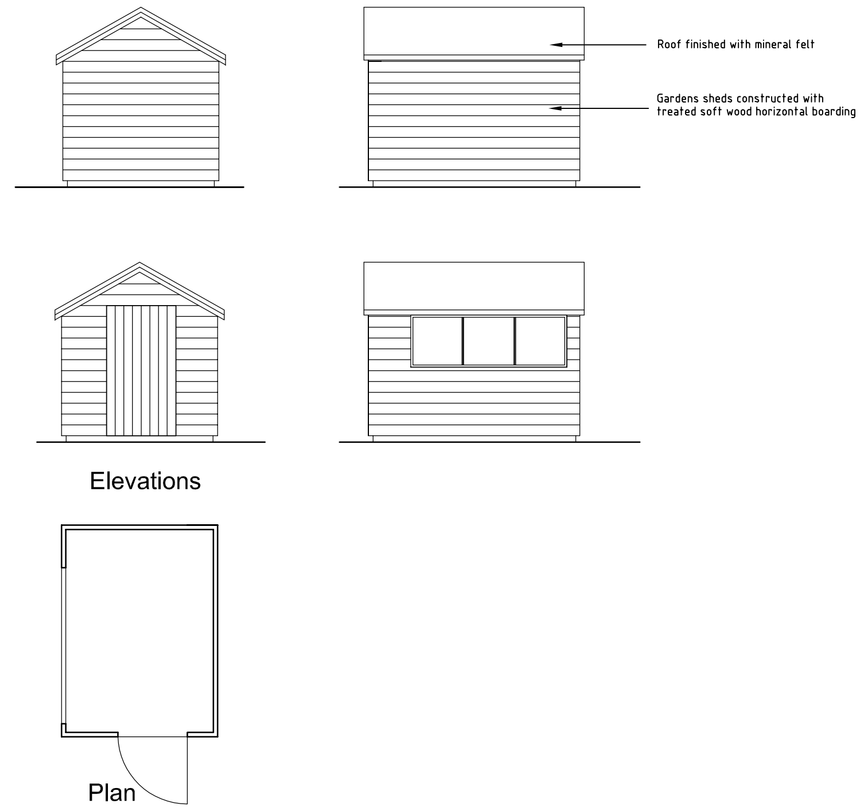

Elevations

Plan

Cycle Stores

0m 1m 2m 3m 4m 5m

scale 1: 50 @ A1



Block Plan

NOTES

DO NOT SCALE OFF THIS DRAWING EXCEPT FOR PLANNING PURPOSES
CHECK ALL DIMESIONS ON SITE BEFORE ANY WORK IS COMMENCED
ALL GOODS MATERIALS AND WORKMANSHIP MUST CONFORM WITH CURRENT BUILDING REGULATIONS, BRITISH STANDARDS AND CODES OF PRACTICE
COPYRIGHT OF THIS DRAWING IS RETAINED BY THE ARCHITECT AND IT MUST NOT BE REPRODUCED WITHOUT WRITTEN CONSENT

REV	DATE	BY	AMENDMENT
E	21-05- 18	GM	outline of previous proposal added and note added re approved dwelling on adjacent site
D	01-03-18	GM	obsolete lines removed
C	11-02-18	GM	Outline of site shown in green, notes added
B	07-02-18	GM	Out line of site clearly indicated
A	14-01-18	GM	Planning issue

folkes architects
THE DESIGN STUDIO
94 High Street
Steyning
West Sussex
BN44 3RD
t. 01903 868629
f. 01903 816496
info@folkesarchitects.co.uk

CLIENT
Dearden Homes

JOB TITLE
New residential development at Beechlands Close, East Preston

DRAWING TITLE
Proposed Site Plan, Block Plan and Location Plan

DATE	SCALE	DRAWN BY	CHECKED BY
Jan 2018		GM	EC

JOB NO.	DRAWING NO.	REVISION
17009	2.11	E

ADUR DISTRICT COUNCIL EP/57/17/PL