
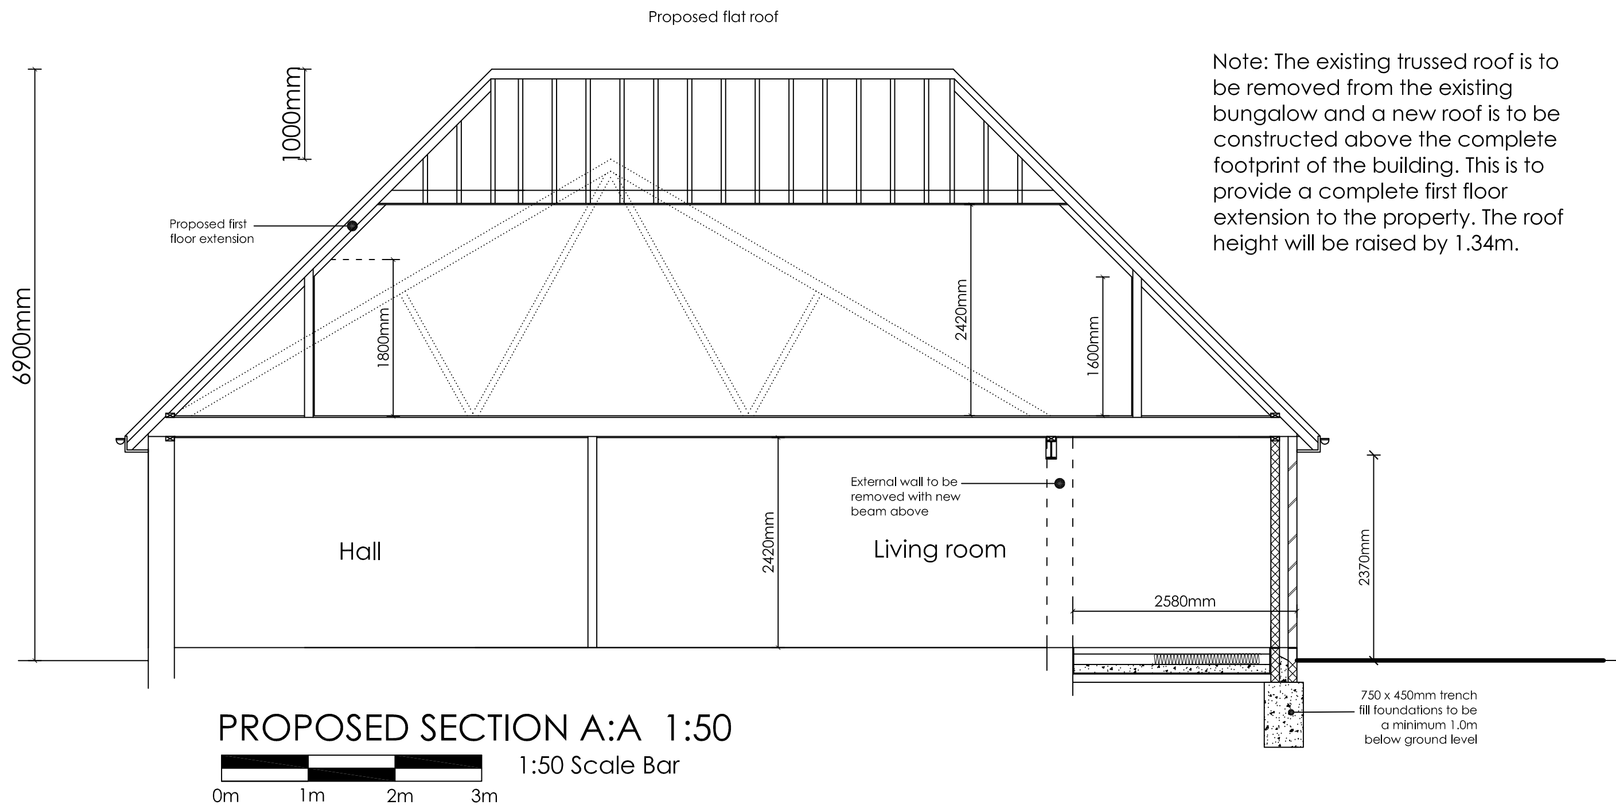


Note: The existing trussed roof is to be removed from the existing bungalow and a new roof is to be constructed above the complete footprint of the building. This is to provide a complete first floor extension to the property. The roof height will be raised by 1.34m.

PROPOSED SECTION A:A 1:50

1:50 Scale Bar


0m 1m 2m 3m

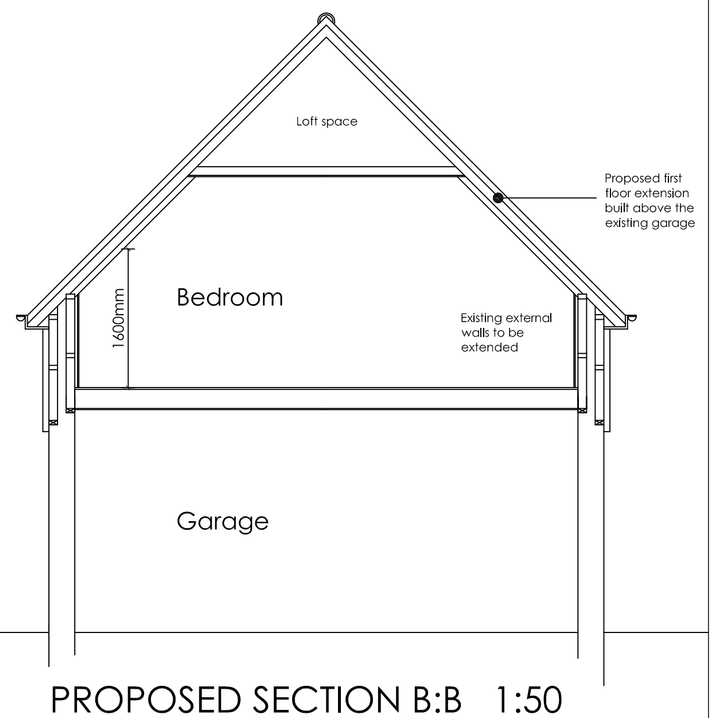

PROPOSED SECTION B:B 1:50

1:50 Scale Bar

0m 1m 2m 3m

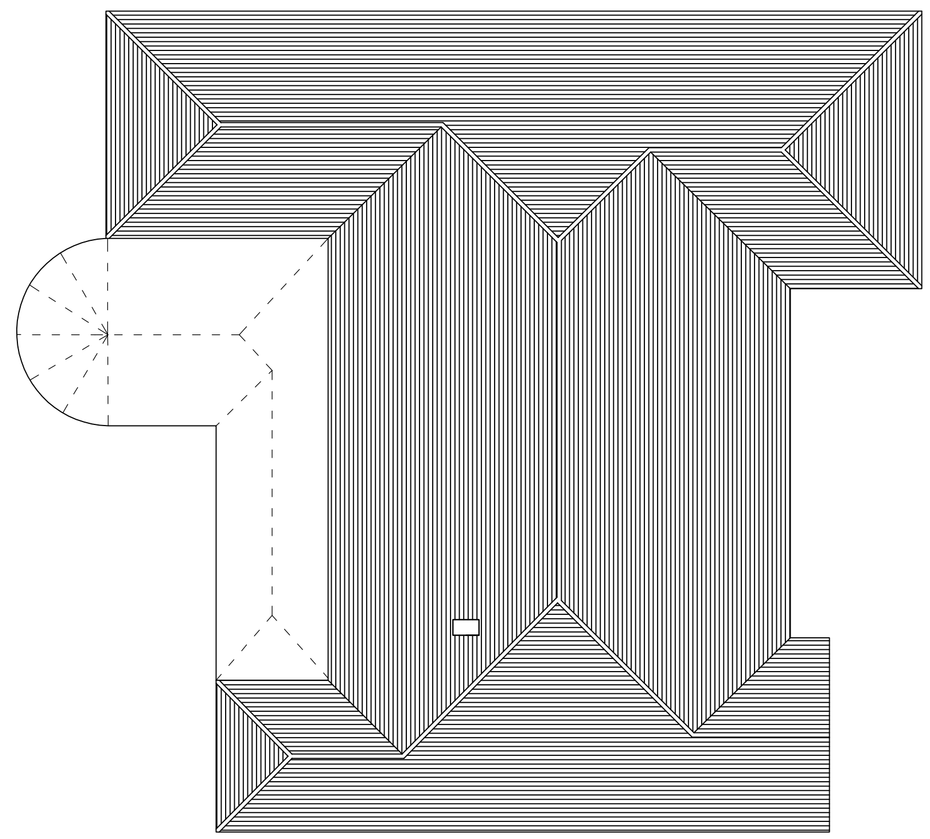


EXISTING ROOF PLAN 1:100


1:100 Scale Bar

0m 1m 2m 3m


Note: Proposed roof lights on side elevation to be positioned at high level, min. 1.7m above floor level

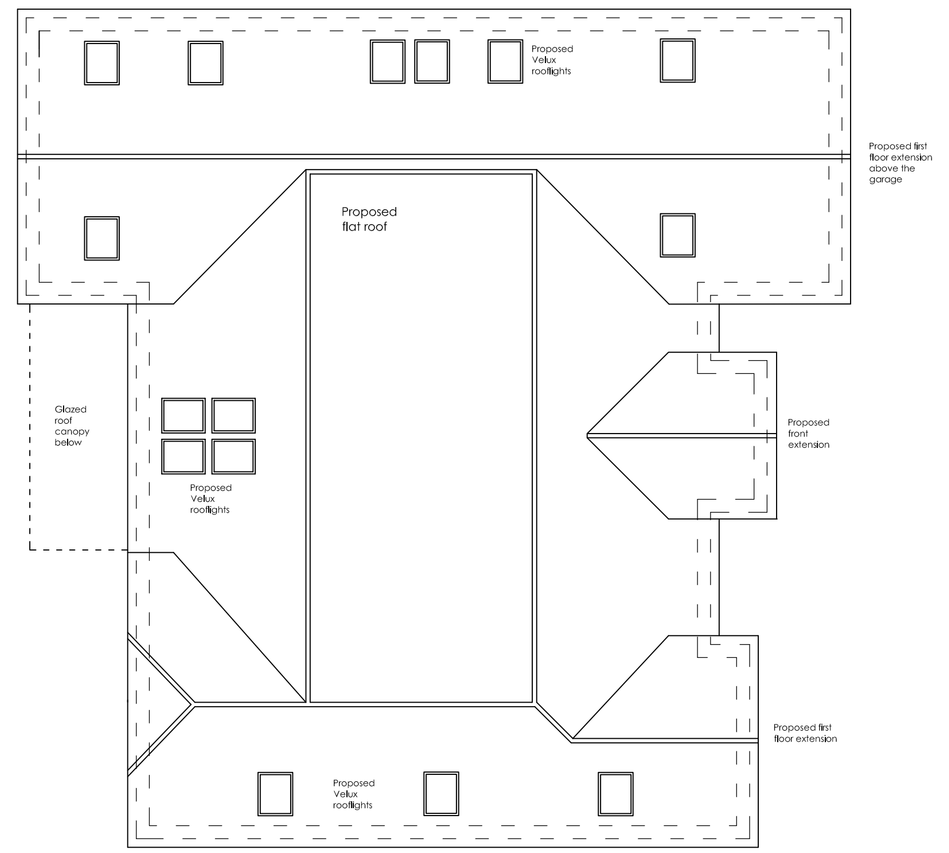

PROPOSED ROOF PLAN 1:100

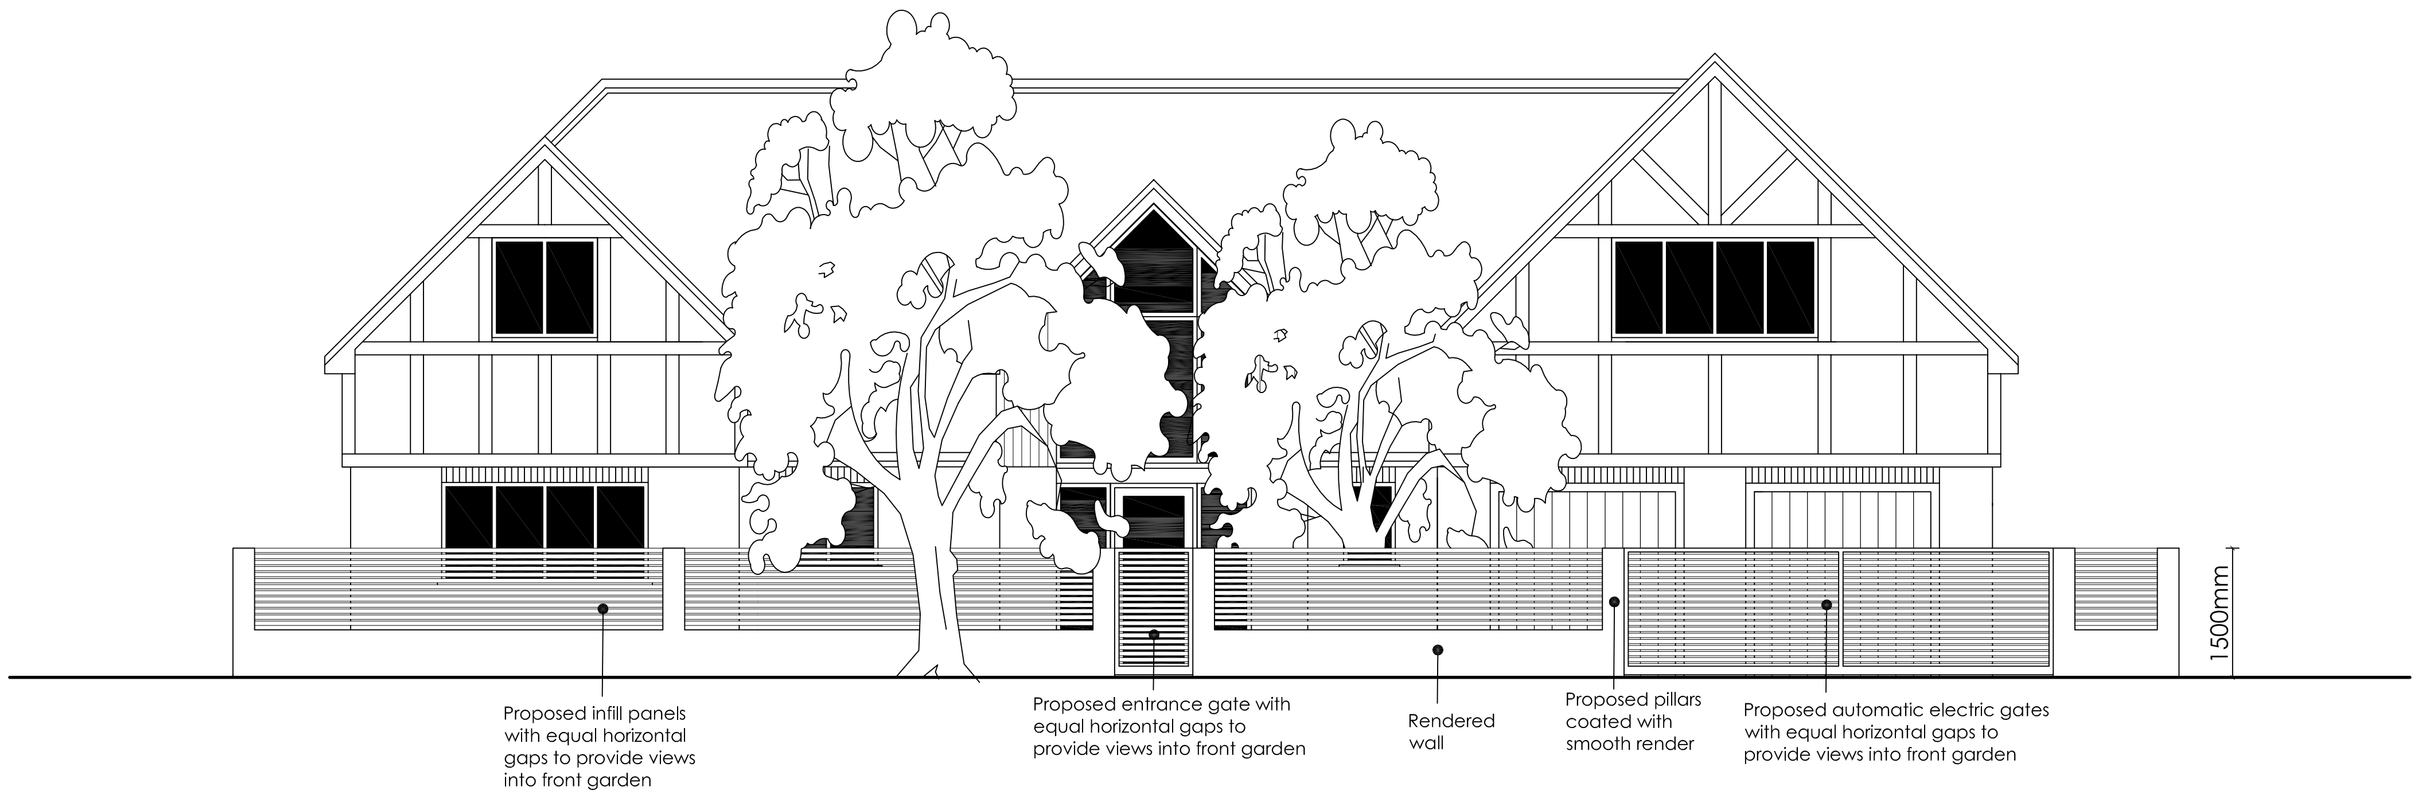

PROPOSED FRONT ELEVATION OF BOUNDARY WALL 1:50

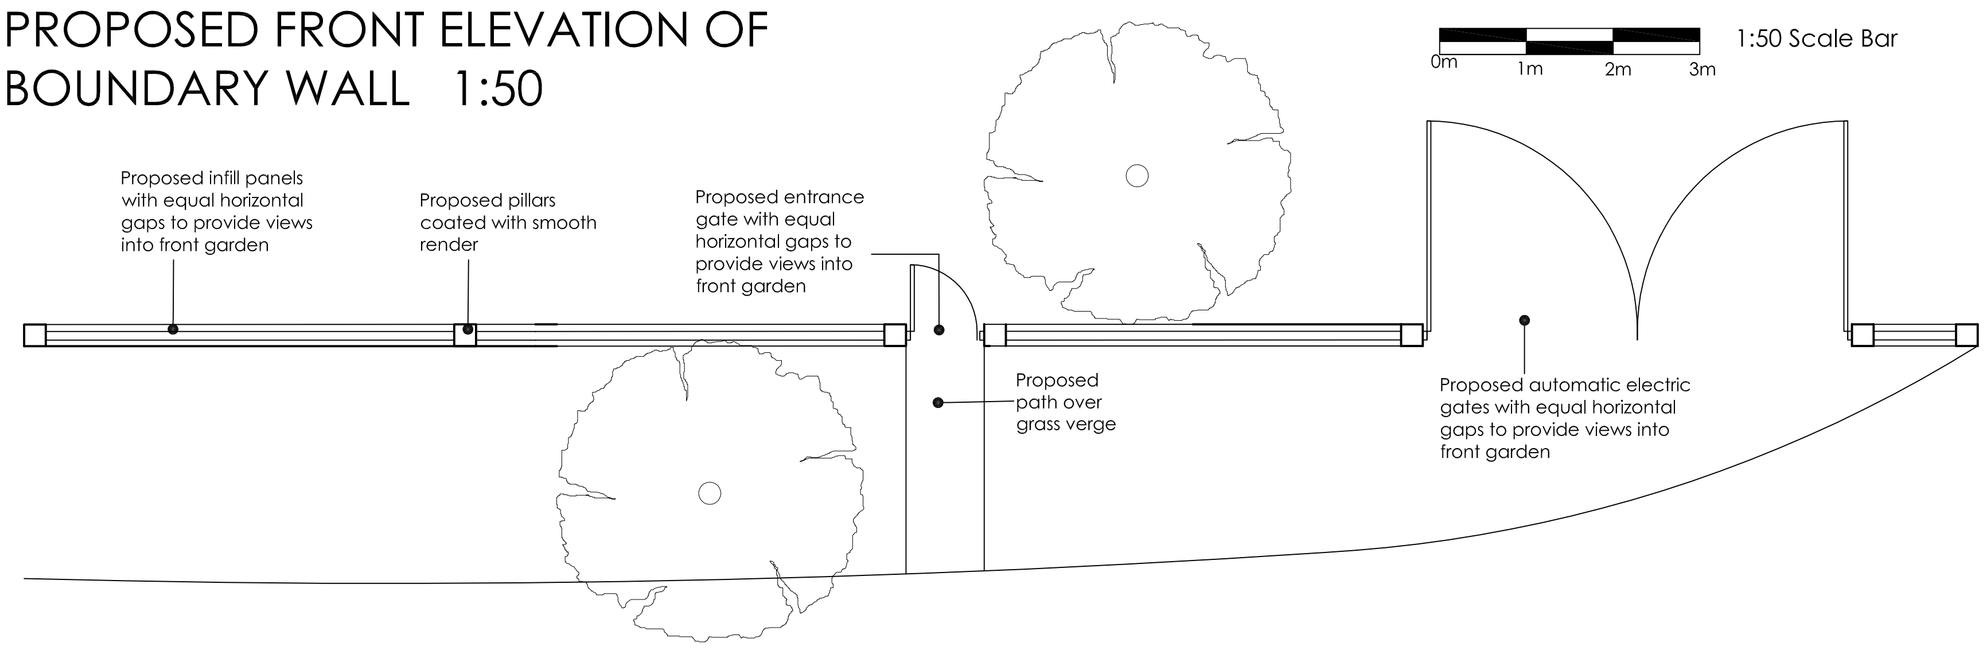

PROPOSED PLAN OF BOUNDARY WALL 1:50

ama
atterbury moore associates
architectural & quantity surveying serivices
Unit 1 Gosling Croft
Business Park
Long Furlong
Clapham Worthing
West Sussex BN13 3UT
01903 871131
carl@atterburymoore.co.uk

Address of works:	45 Angmering Lane, East Preston
Drawing title:	Proposed Ground and First Floor Extensions

Date:	Scales:	Paper size:	Dwg No:
Jan. 2018	As shown	A1	AR-127-05

ARUN DISTRICT COUNCIL LU/89/18/HH