



Front - East

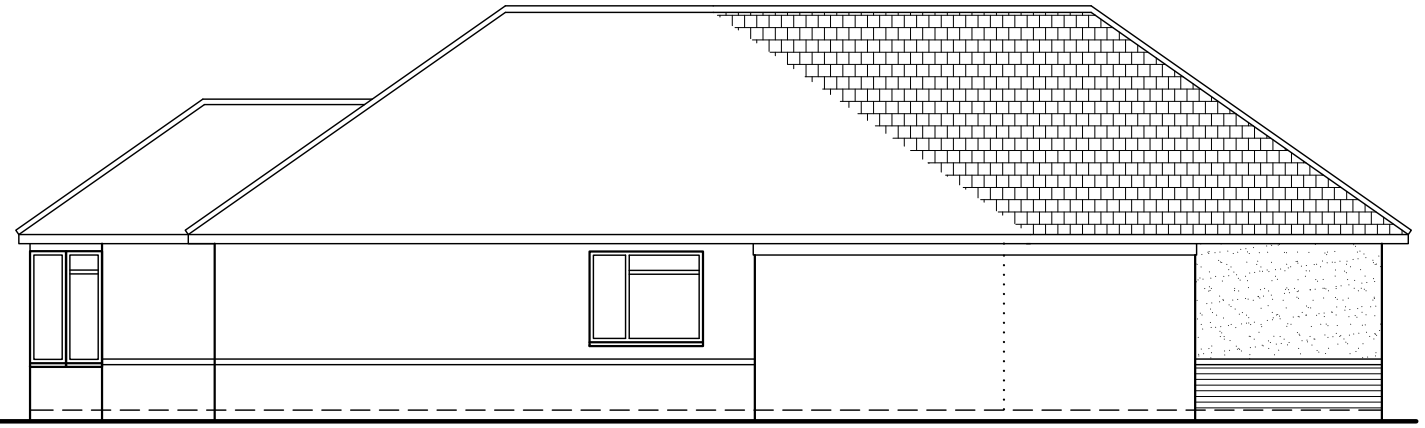


Side - North


Proposed finishes:
Roof; plain tiles to match existing
Walls; face brick and render to match existing
Fenestration; white uPVC to match existing style
Fascias, soffites, gutters etc. all to match existing

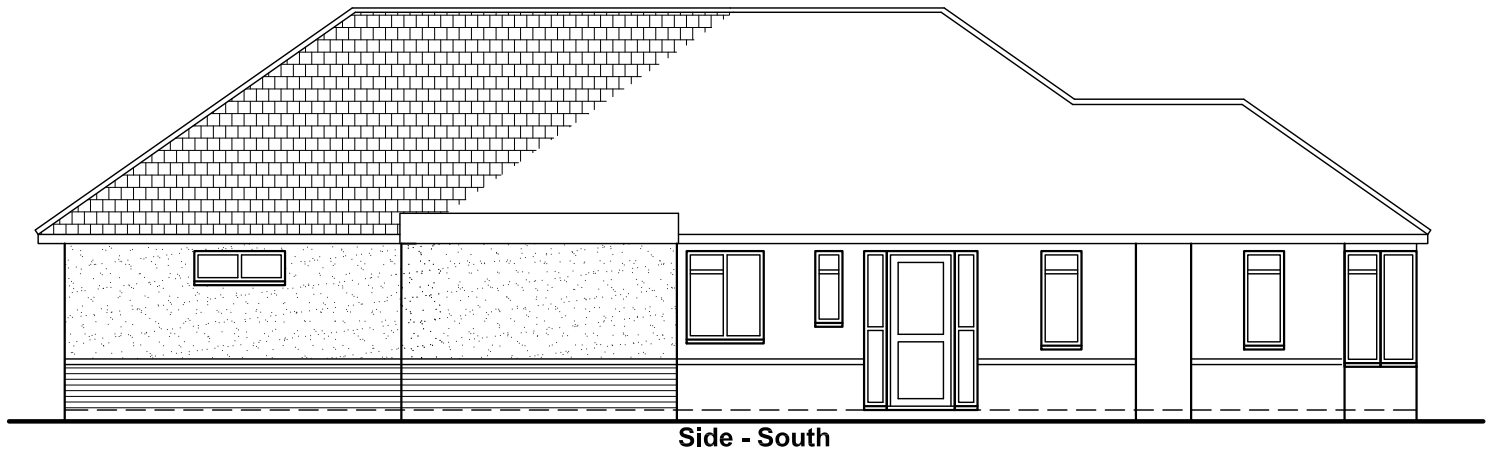


Side - South

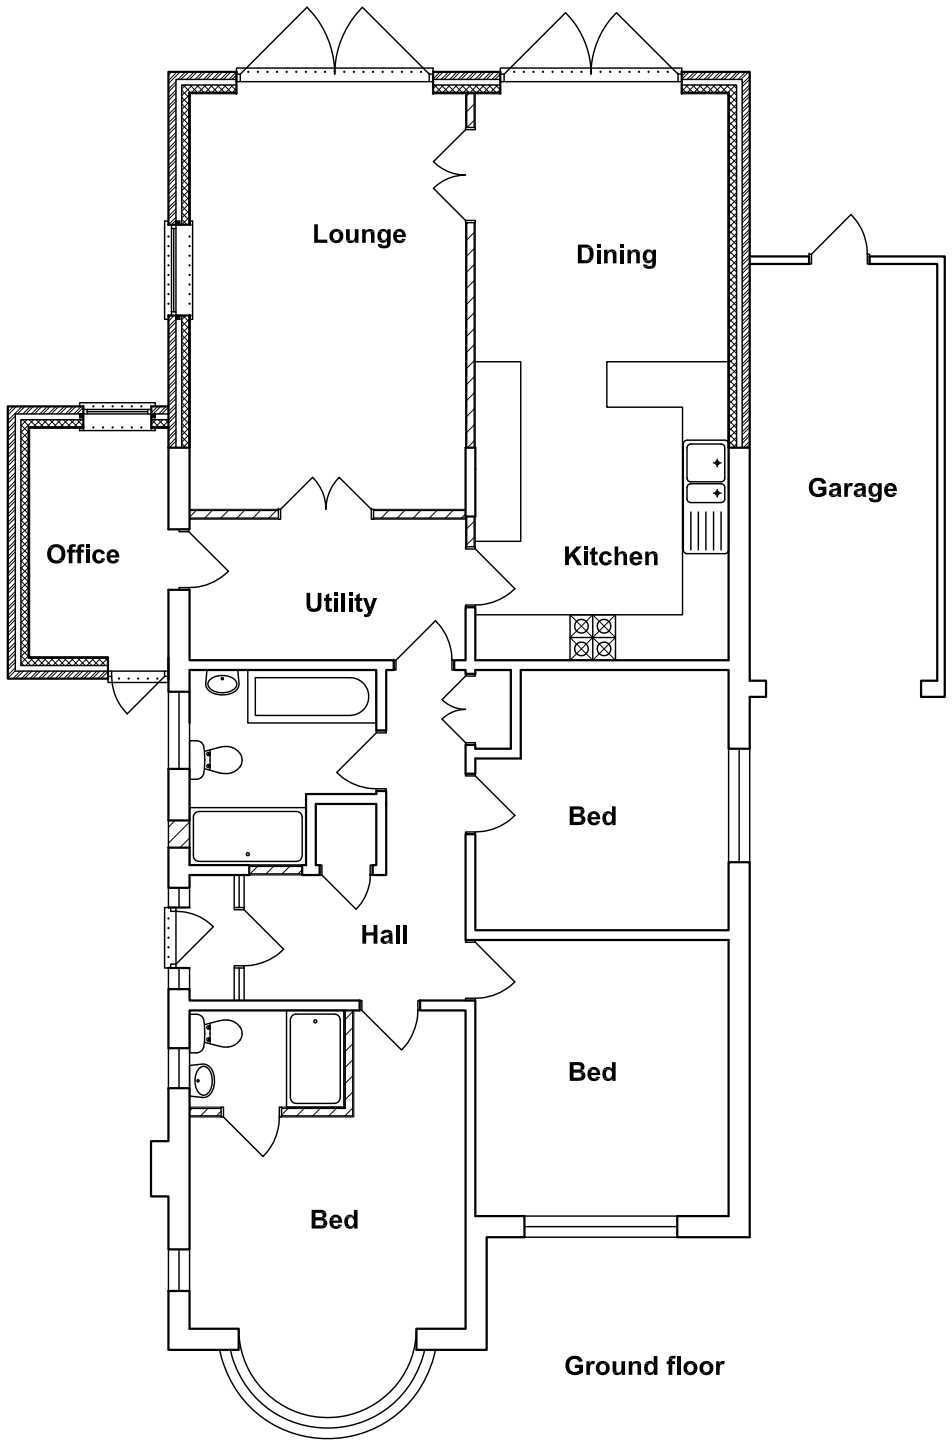

Ground floor

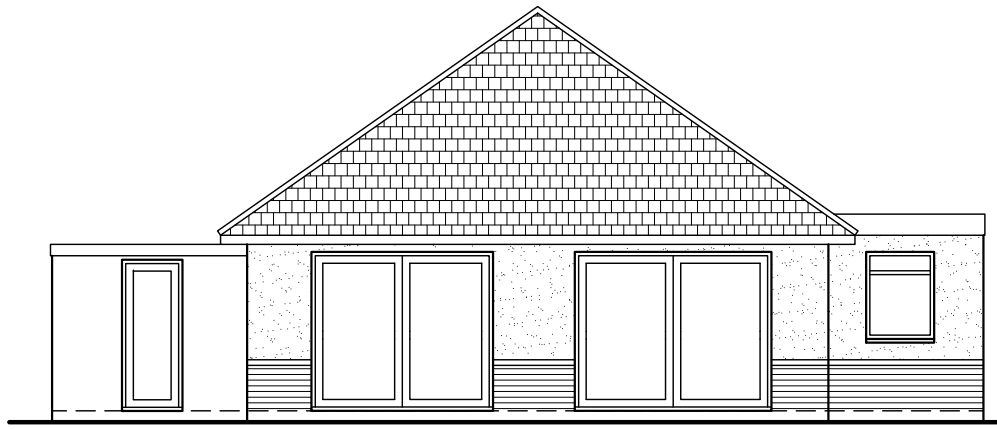


Rear - West

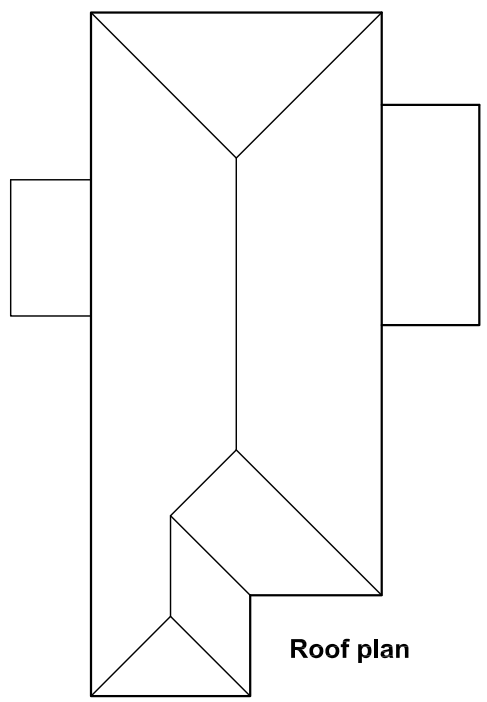

Roof plan

Amendments: –

Bryceson Shaw Associates
Surveyors and Designers
2 Wellesley Court, Fitzalan Road, Littlehampton,
West Sussex BN17 5JW
Tel. & Fax 01903 734381 Mobile: 07889 651301
E-mail: brycesonshaw@btinternet.com

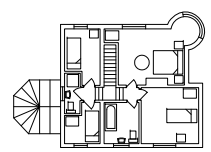

Project:
Proposed alterations; 6 The Ridings, East Preston BN16 2TN

Drawing:
Plans and elevations as proposed

For:
Mr. B. Sanders

Drawn:	Date:
PKS	**April 2013**
Scales: **1:100 1:200**	No: **1431/01/02**

To scale when printed on A3

ARUN DISTRICT COUNCIL EP/60/13/