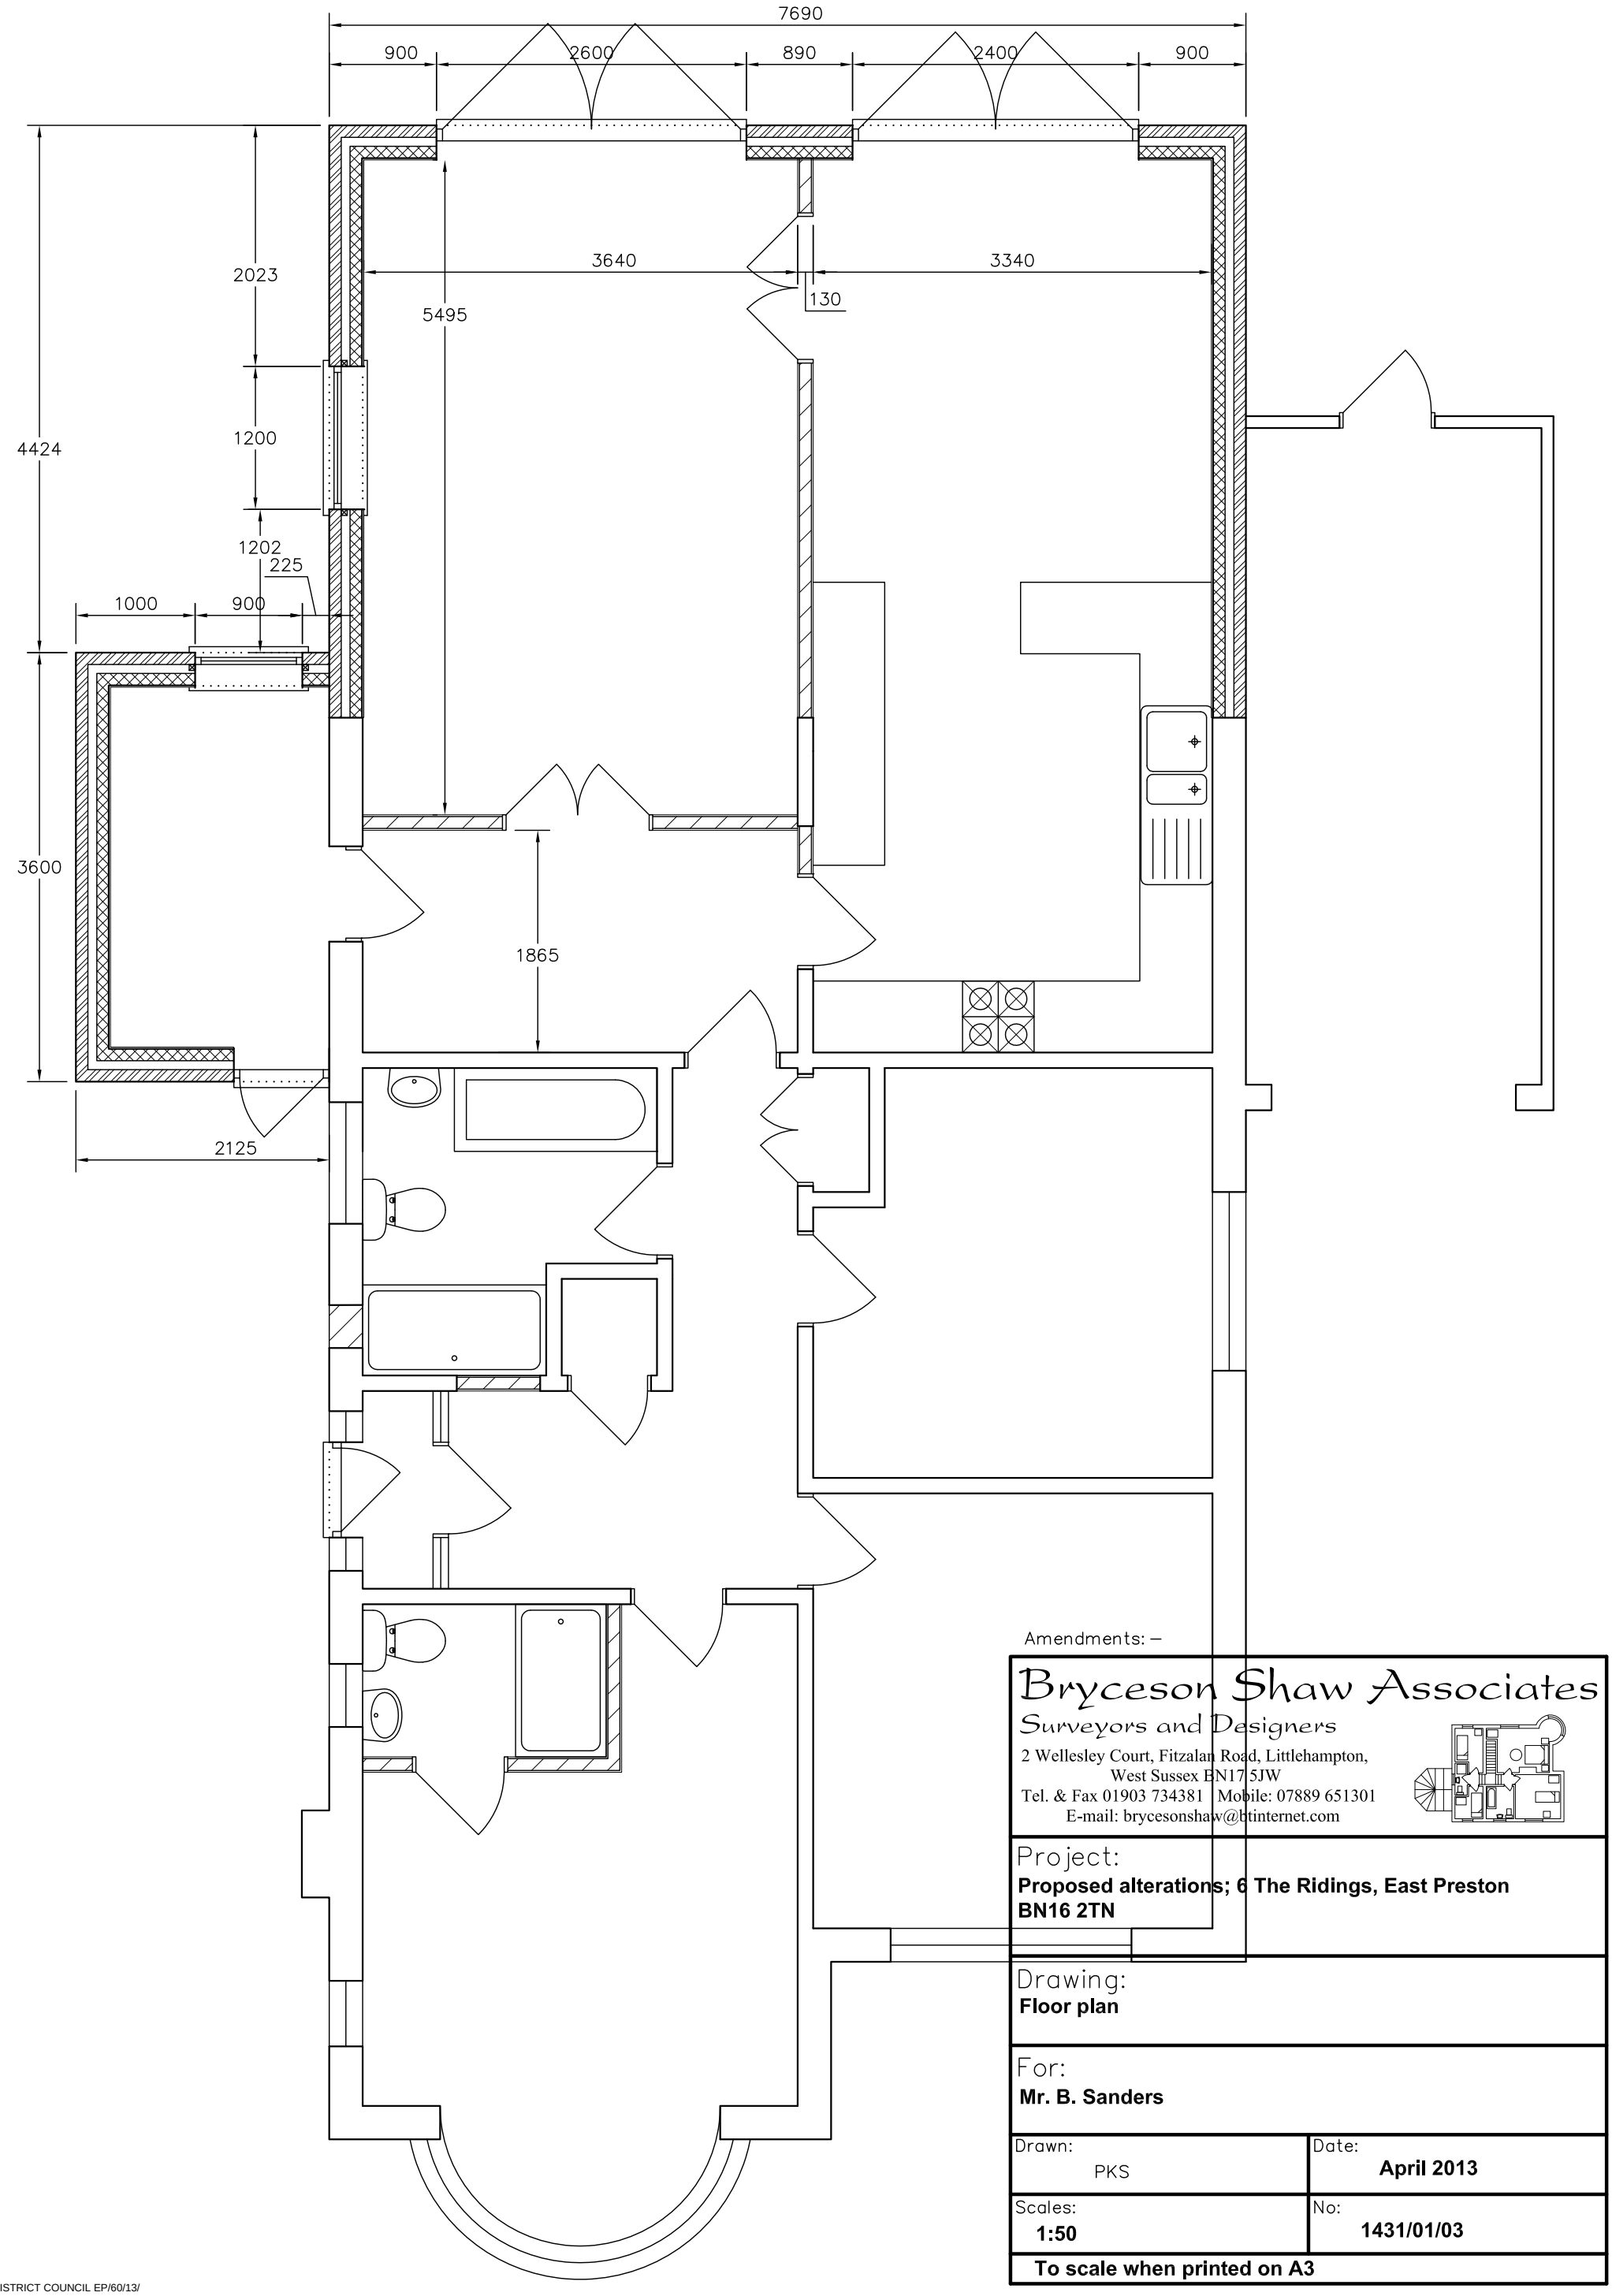


Amendments: –

Bryceson Shaw Associates

Surveyors and Designers

2 Wellesley Court, Fitzalan Road, Littlehampton,
West Sussex BN17 5JW
Tel. & Fax 01903 734381 Mobile: 07889 651301
E-mail: brycesonshaw@btinternet.com

Project:
Proposed alterations; 6 The Ridings, East Preston BN16 2TN

Drawing:
Floor plan

For:
Mr. B. Sanders

Drawn:	Date:
PKS	**April 2013**
Scales: **1:50**	No: **1431/01/03**

To scale when printed on A3