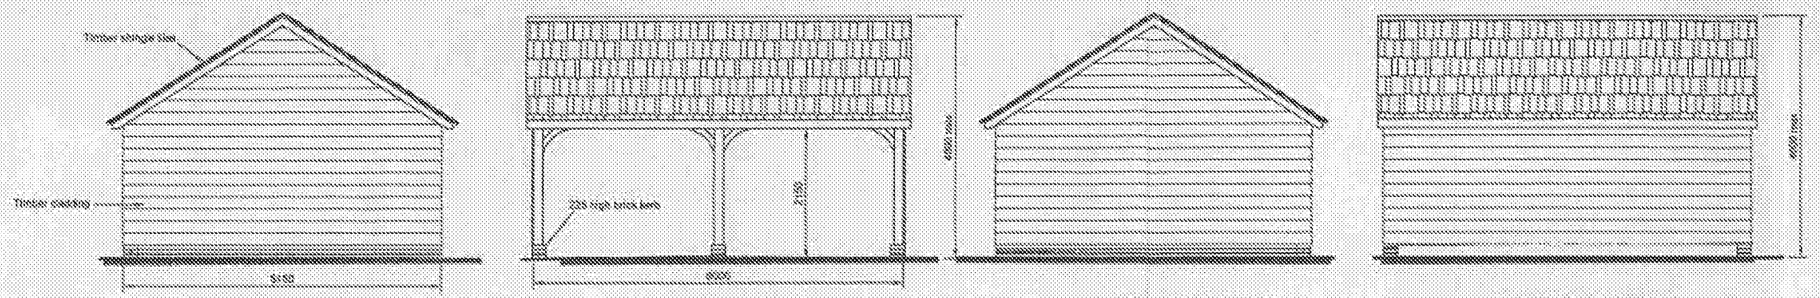

SIDE ELEVATION

FRONT ELEVATION

SIDE ELEVATION

REAR ELEVATION

Scale 1:50 @ A1 - 1:100 @ A3

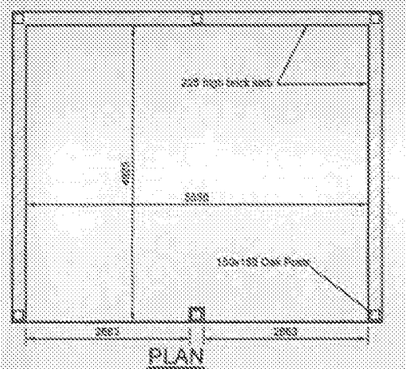

PLAN

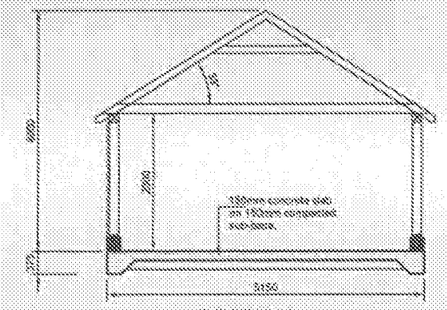

SECTION

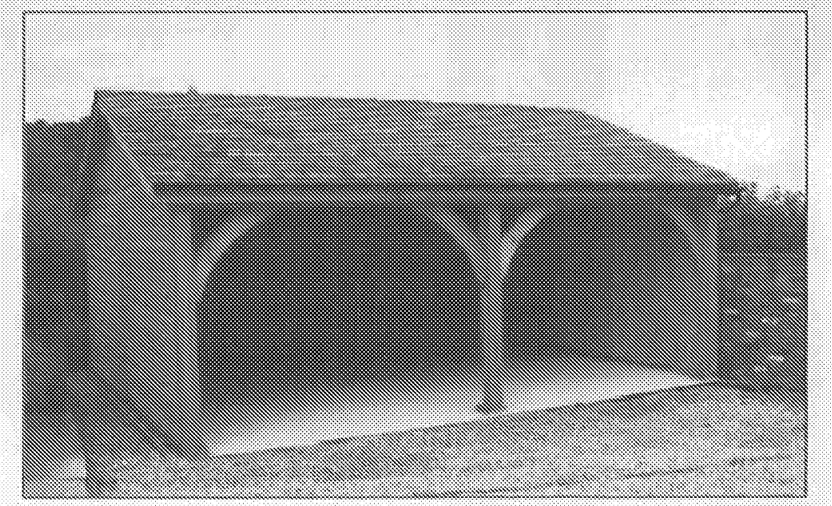

Graham Page
Building Design Services

35 Windsor Drive
Rustington, West Sussex. BN16 3SW

Client
Mr J. Lower

Job Title
VEDLEY
18 THE NOOKERY
EAST PRESTON
BN161PT

Drawing Title
PROPOSED
CAR PORT

Scale
as shown @ A1

Date
Drawn

Drg No.
640.17 / 102

Rev.
A

partner LABC

Plot Date

ARUN DISTRICT COUNCIL EP/62/17/HH