


West elevation

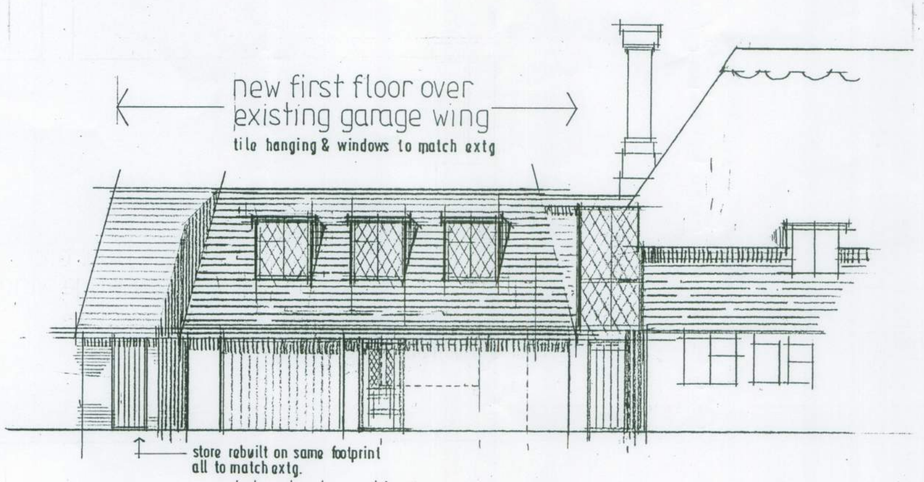


North elevation




First floor plan

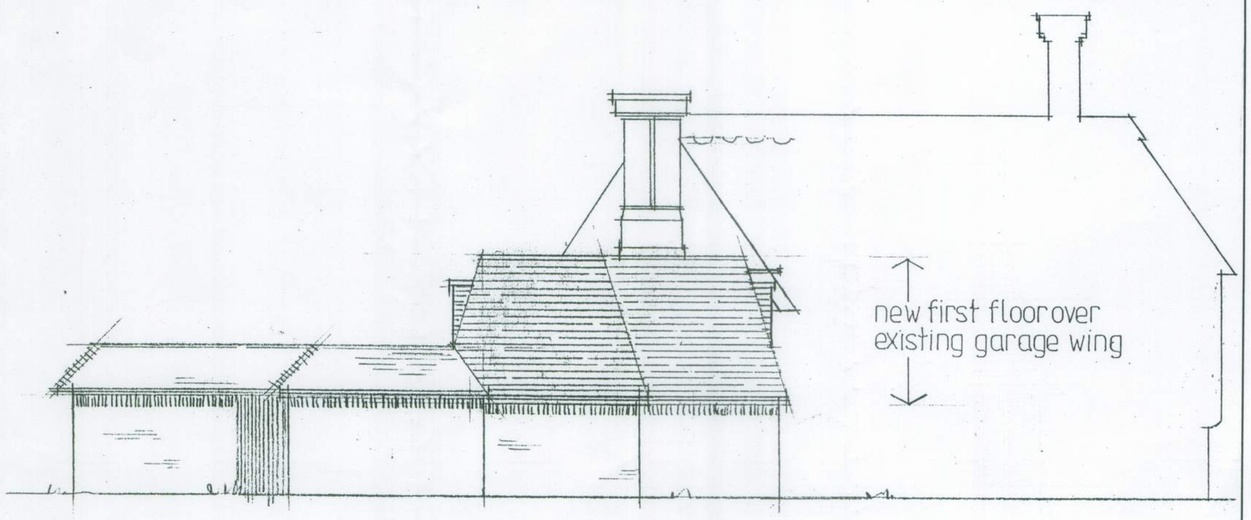


Ground floor plan [EXISTING FOOTPRINT]

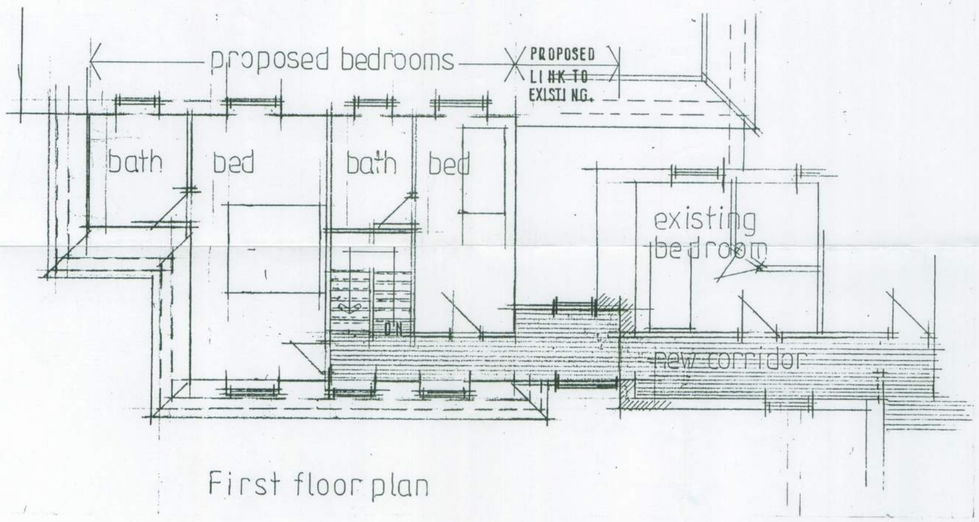


BLOCK PLAN 1/500

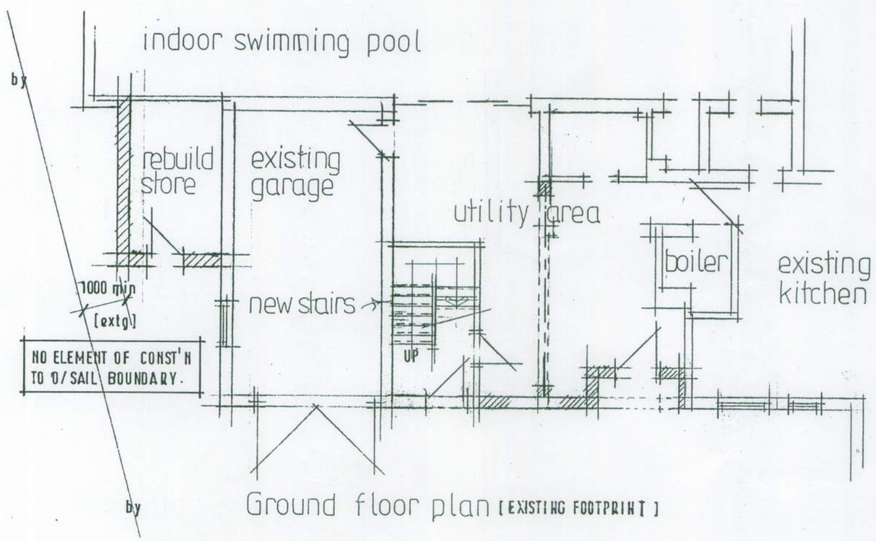


LOCATION 1/1250

**TREVOR E. UNSTED LTD**

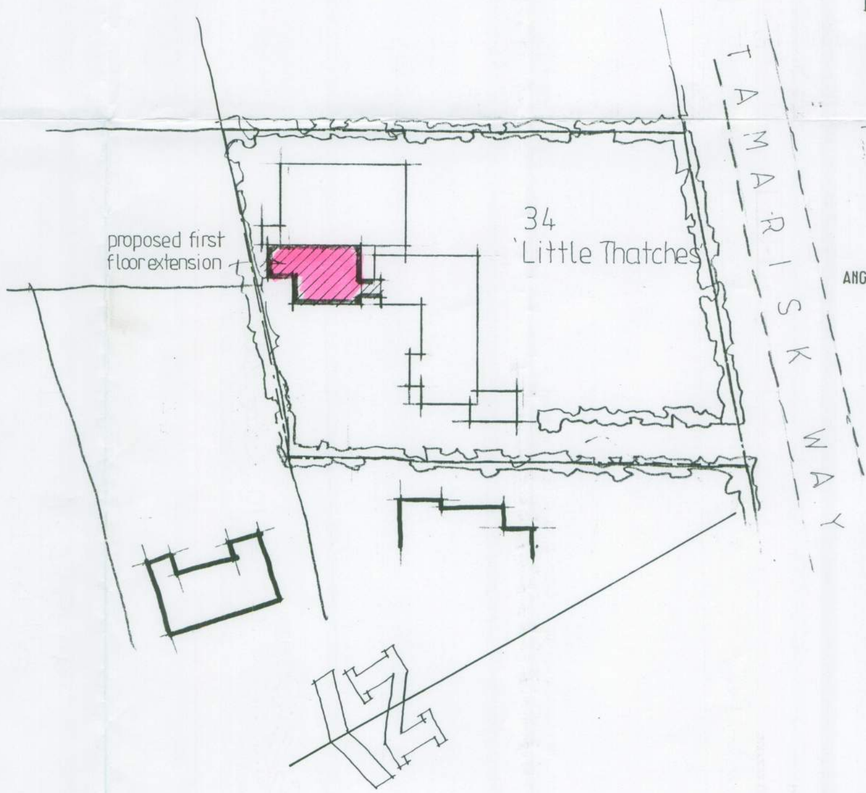R.B.S. HOUSE • 59 - 61 SEA LANE RUSTINGTON • WEST SUSSEX • BN16 2RQ • TELEPHONE: 01903 859090

client MR:& MRS:M.SYMONS.

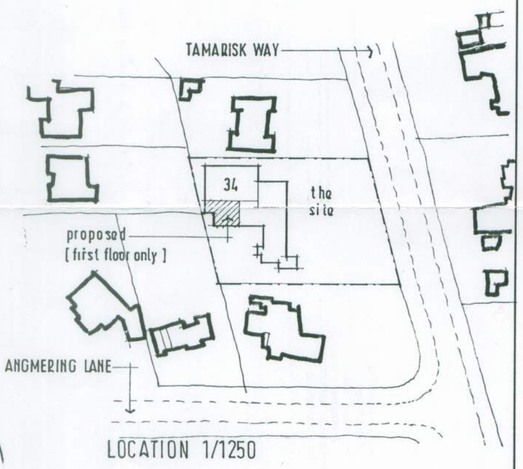project FIRST FLOOR REAR EXTN: LITTLE THATCHES; 34;TAMARISK WAY; EAST PRESTON; W/SUSSEX. BN 16; 2TE

drawing

scale 1:100

date MAY 2005

drawn tu:ds.

copyright

drawing no. 05/2975/1

revisions

The contractor must check all dimensions and levels on site ~~and no dimensions are to be scaled from drawings~~.

It is the contractors responsibility to ensure compliance with all statutory authority requirements, carry out works with total regard to existing and retained structure. Works and materials to latest CP/BS.

Drawing to be read in strict accordance with engineer's information where applicable.

All structural timber C16 unless otherwise noted. All structural and external timber pressure impregnated with preservative, cut end site swabbed with Cuprinol.

Local authority to witness satisfactory test on all new and affected foul/storm drainage.

ARUN DISTRICT COUNCIL EP/75/13/