
NOTES

1 The contents of this drawing are copyright.

2 Do not scale. Figured dimensions only to be used, except for planning purposes

3 Contractors must verify all dimensions and report any discrepancies before putting work in hand or making any shop drawings.

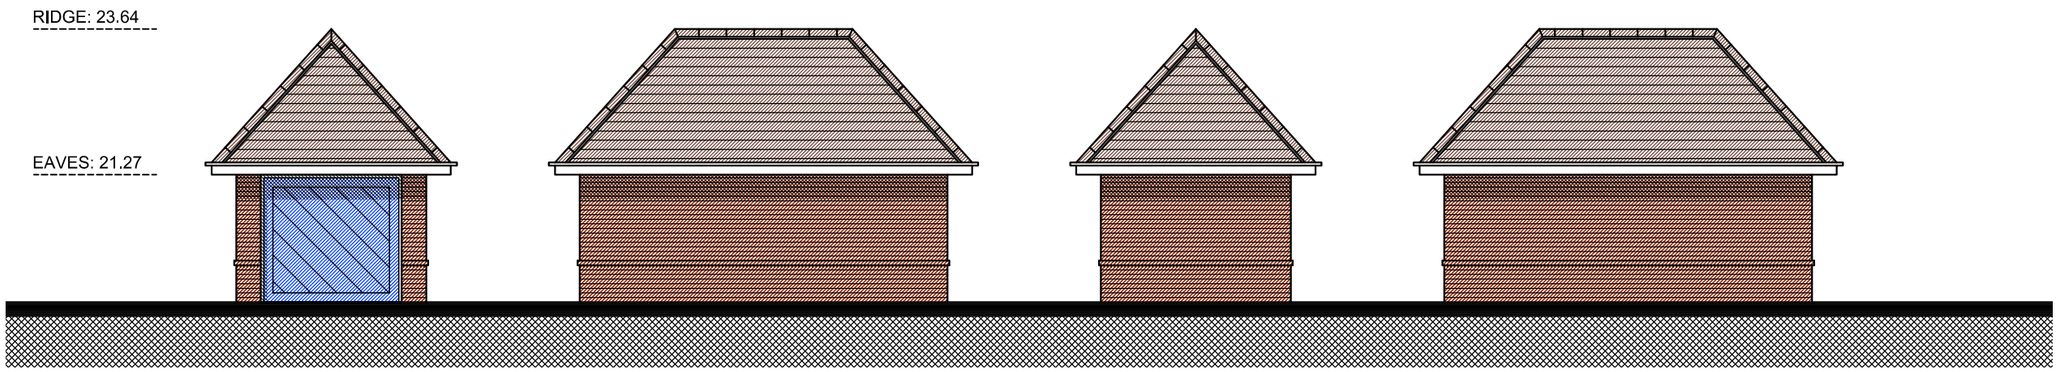


FRONT EAST ELEVATION
SCALE 1:100


SIDE SOUTH ELEVATION
SCALE 1:100

REAR WEST ELEVATION
SCALE 1:100

SIDE NORTH ELEVATION
SCALE 1:100

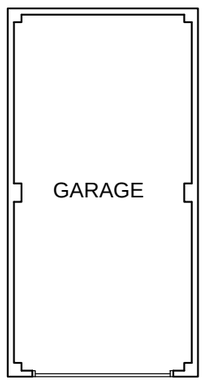

GROUND FLOOR PLAN
SCALE 1:100

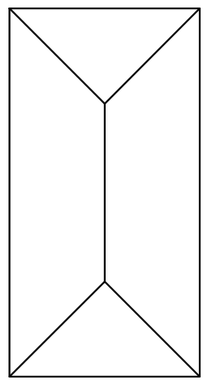

ROOF PLAN
SCALE 1:100

No.	Revision.	date	by

PROPOSED DEVELOPMENT
60 SEA LANE
EAST PRESTON
WEST SUSSEX
BN16 2TW

MRS J B SHULMAN

GARAGE FOR UNITS 1 & 4

scale AS SHOWN @ A3	checked GR
date OCTOBER 2013	drawn WD
8217 / 203	

ANDERS ROBERTS & ASSOCIATES LTD

CHAPEL STUDIOS, 14 PUREWELL,
CHRISTCHURCH, DORSET. BH23 1EP

tel: (01202) 479919
fax: (01202) 488522
email: enquiries@andersroberts.com
web: www.andersroberts.com

ARUN DISTRICT COUNCIL EP/80/14/PL