



PROPOSED SITE PLAN:
BASED ON TOPOGRAPHICAL SURVEY INFORMATION
SCALE 1:200

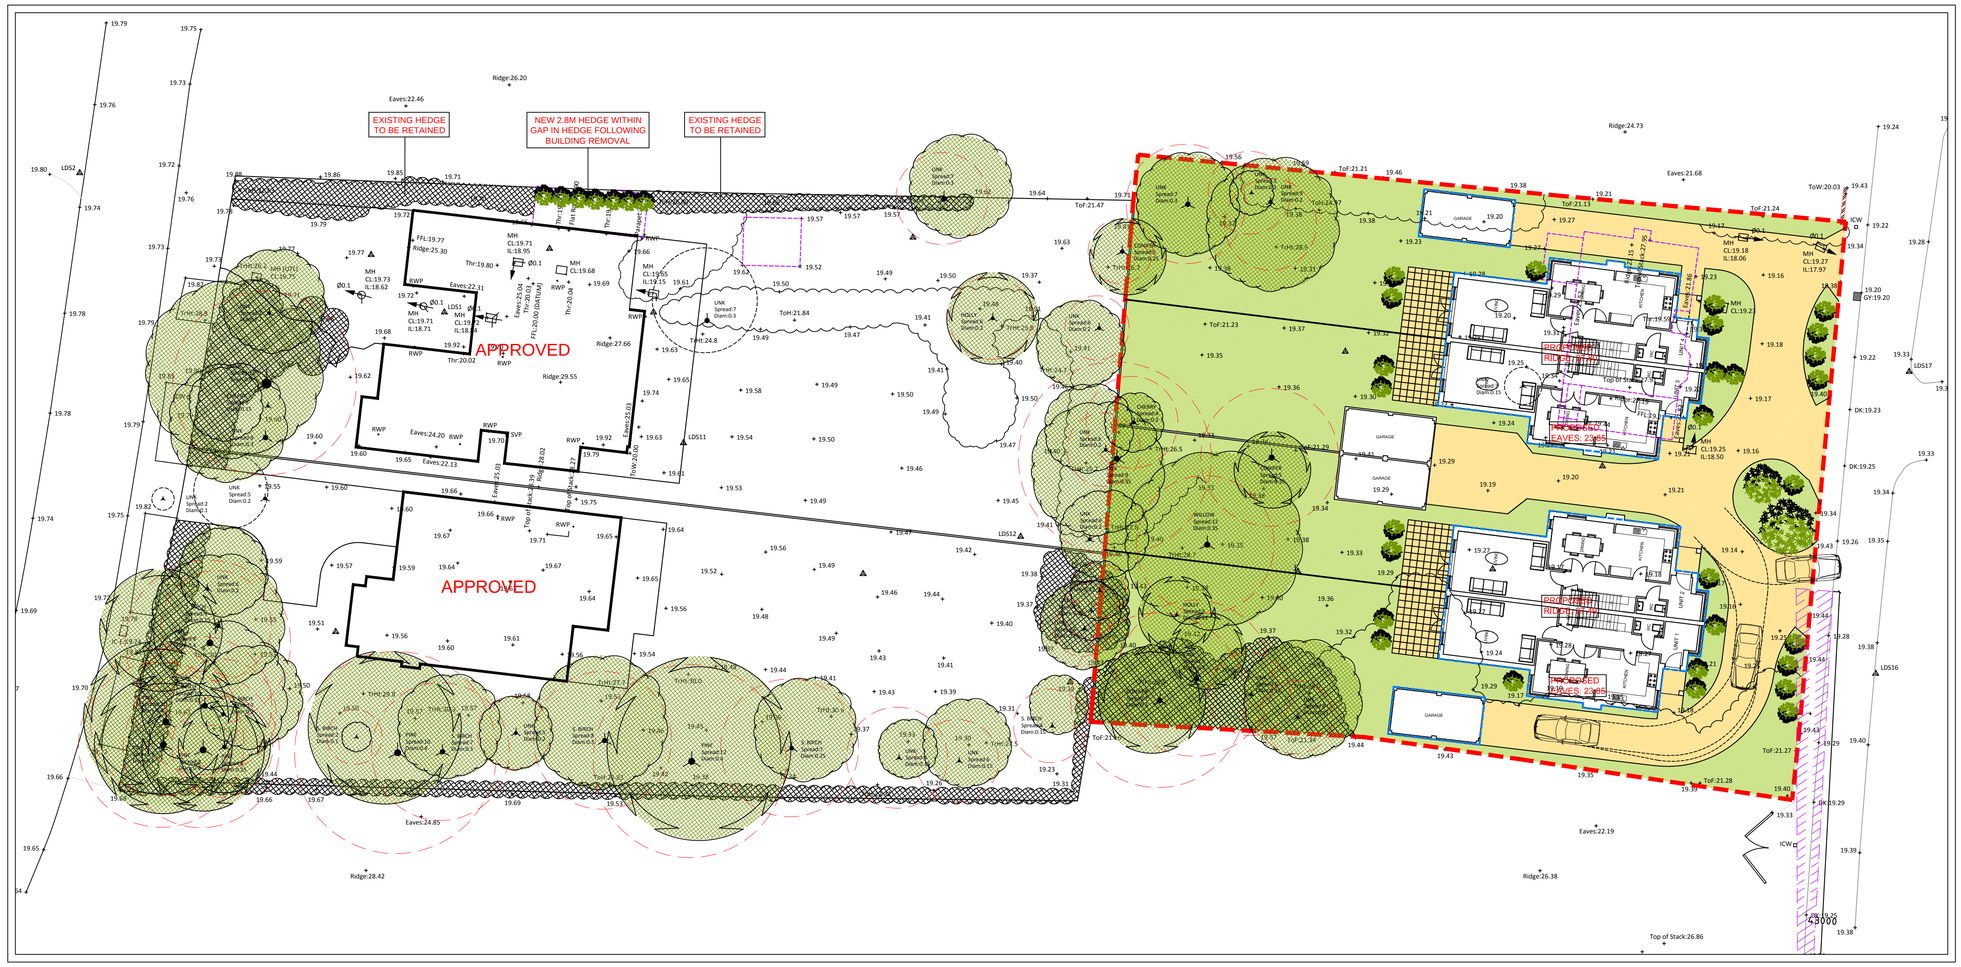

BLOCK PLAN:BASED ON ORDNANCE SURVEY EXTRACT
SCALE 1:500
ORDNANCE SURVEY LICENSE NO. 100007080

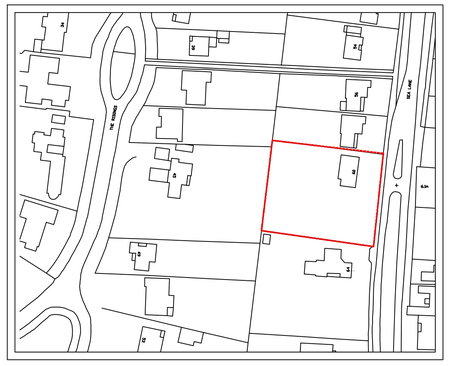

LOCATION PLAN:BASED ON ORDNANCE SURVEY EXTRACT
SCALE 1:1250
ORDNANCE SURVEY LICENSE NO. 100007080

NOTES

1 The contents of this drawing are copyright.

2 Do not scale. Figured dimensions only to be used. Except for planning purposes

3 Contractors must verify all dimensions and report any discrepancies before putting work in hand or making any shop drawings.

LEGEND:

- SITE BOUNDARY
- EXISTING BUILDING TO BE DEMOLISHED
- PROPOSED PLANTING
- EXISTING TREES TO BE REMOVED
- EXISTING TREES TO BE RETAINED
- EXISTING LEVELS (Ridge:29.55)
- PROPOSED LEVELS (PROPOSED RIDGE: 30.17)
- ROUTE PROTECTION AREA
- EXISTING HEDGE TO BE REMOVED
- OUTLINE OF APPROVED

SITE AREA @ 0.17 HECTARES / 0.42 ACRES

No.	Revision.	date	by
A.	Garden boundaries added.	06.05.14	WD

PROPOSED DEVELOPMENT
60 SEA LANE
EAST PRESTON
WEST SUSSEX
BN16 2TW

MRS J B SHULMAN

SITE, BLOCK & LOCATION PLAN

scale AS SHOWN @ A1	checked GR
date OCTOBER 2013	drawn WD
8217 / 200	A.

ANDERS ROBERTS & ASSOCIATES LTD

CHAPEL STUDIOS, 14 PUREWELL,
CHRISTCHURCH, DORSET. BH23 1EP

tel: (01202) 479919
fax: (01202) 488522
email: enquiries@andersroberts.com
web: www.andersroberts.com

ARUN DISTRICT COUNCIL DPHO/14/01