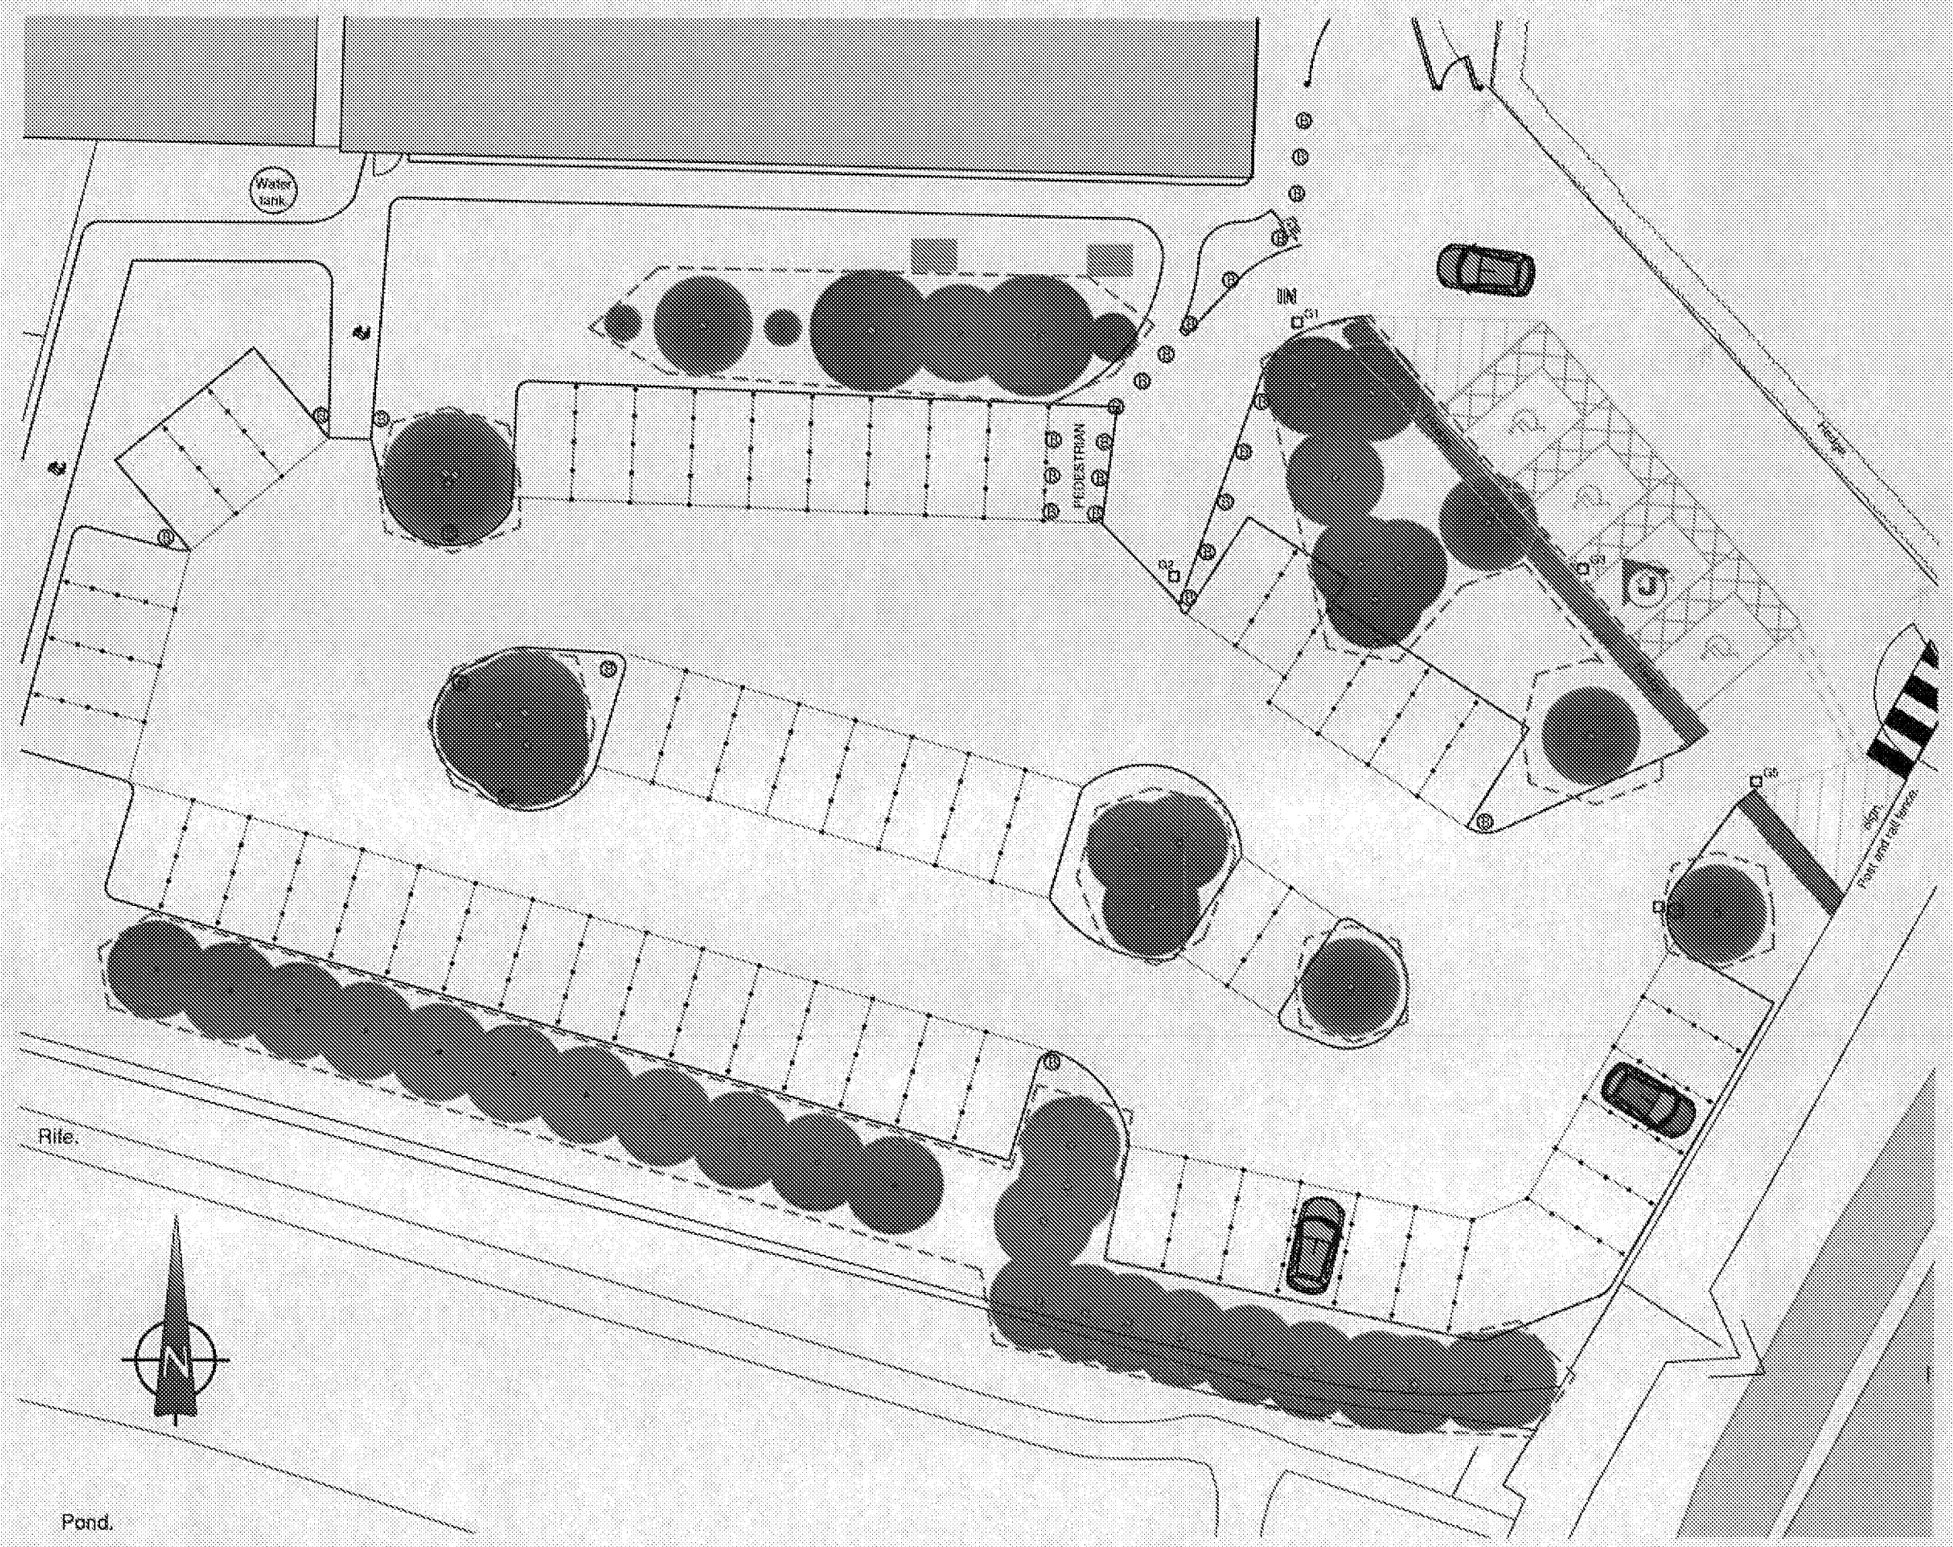


**Notes**

All details are indicative only. All dimensions to be checked on site by contractor prior to commencement of works. Any discrepancies in drawings to be reported to Philips Surveyors LLP.

xxx xxx xxx Temporary tree protection fencing - steel mesh heras fence [or similar approved]. Shown indicatively.

| Rev. | Amendments | Date | Drw. |
|---|---|---|---|
| | | | |

**PHILIPS SURVEYORS**
BUILDING SURVEYORS, DESIGNERS & CONSULTANTS

PHILIPS SURVEYORS LLP, THE OLD COACH HOUSE, 79 LOWER STREET, PULBOROUGH, WEST SUSSEX, RH20 2BA
[redacted]
RICS

CLIENT:

Ms Lynda Vowles,
Ferring Country Centre,Rife Way,
Ferring, West Sussex. BN12 5JZ.

PROJECT:

Ferring Country Centre, Rife Way,
Ferring, West Sussex. BN12 5JZ.

**Car Park & Footpath**

DRAWING TITLE:

**TREE PROTECTION PLAN**

Site Plan.

| DRAWN: | JOB NO: | SCALE: |
|---|---|---|
| MAB | 1920/13 | 1:250 @A3 |
| CHECKED: PGA | DRAWING NO: TP1 | REV: |
| DATE: July 2015 | | |

© Philips Surveyors LLP.