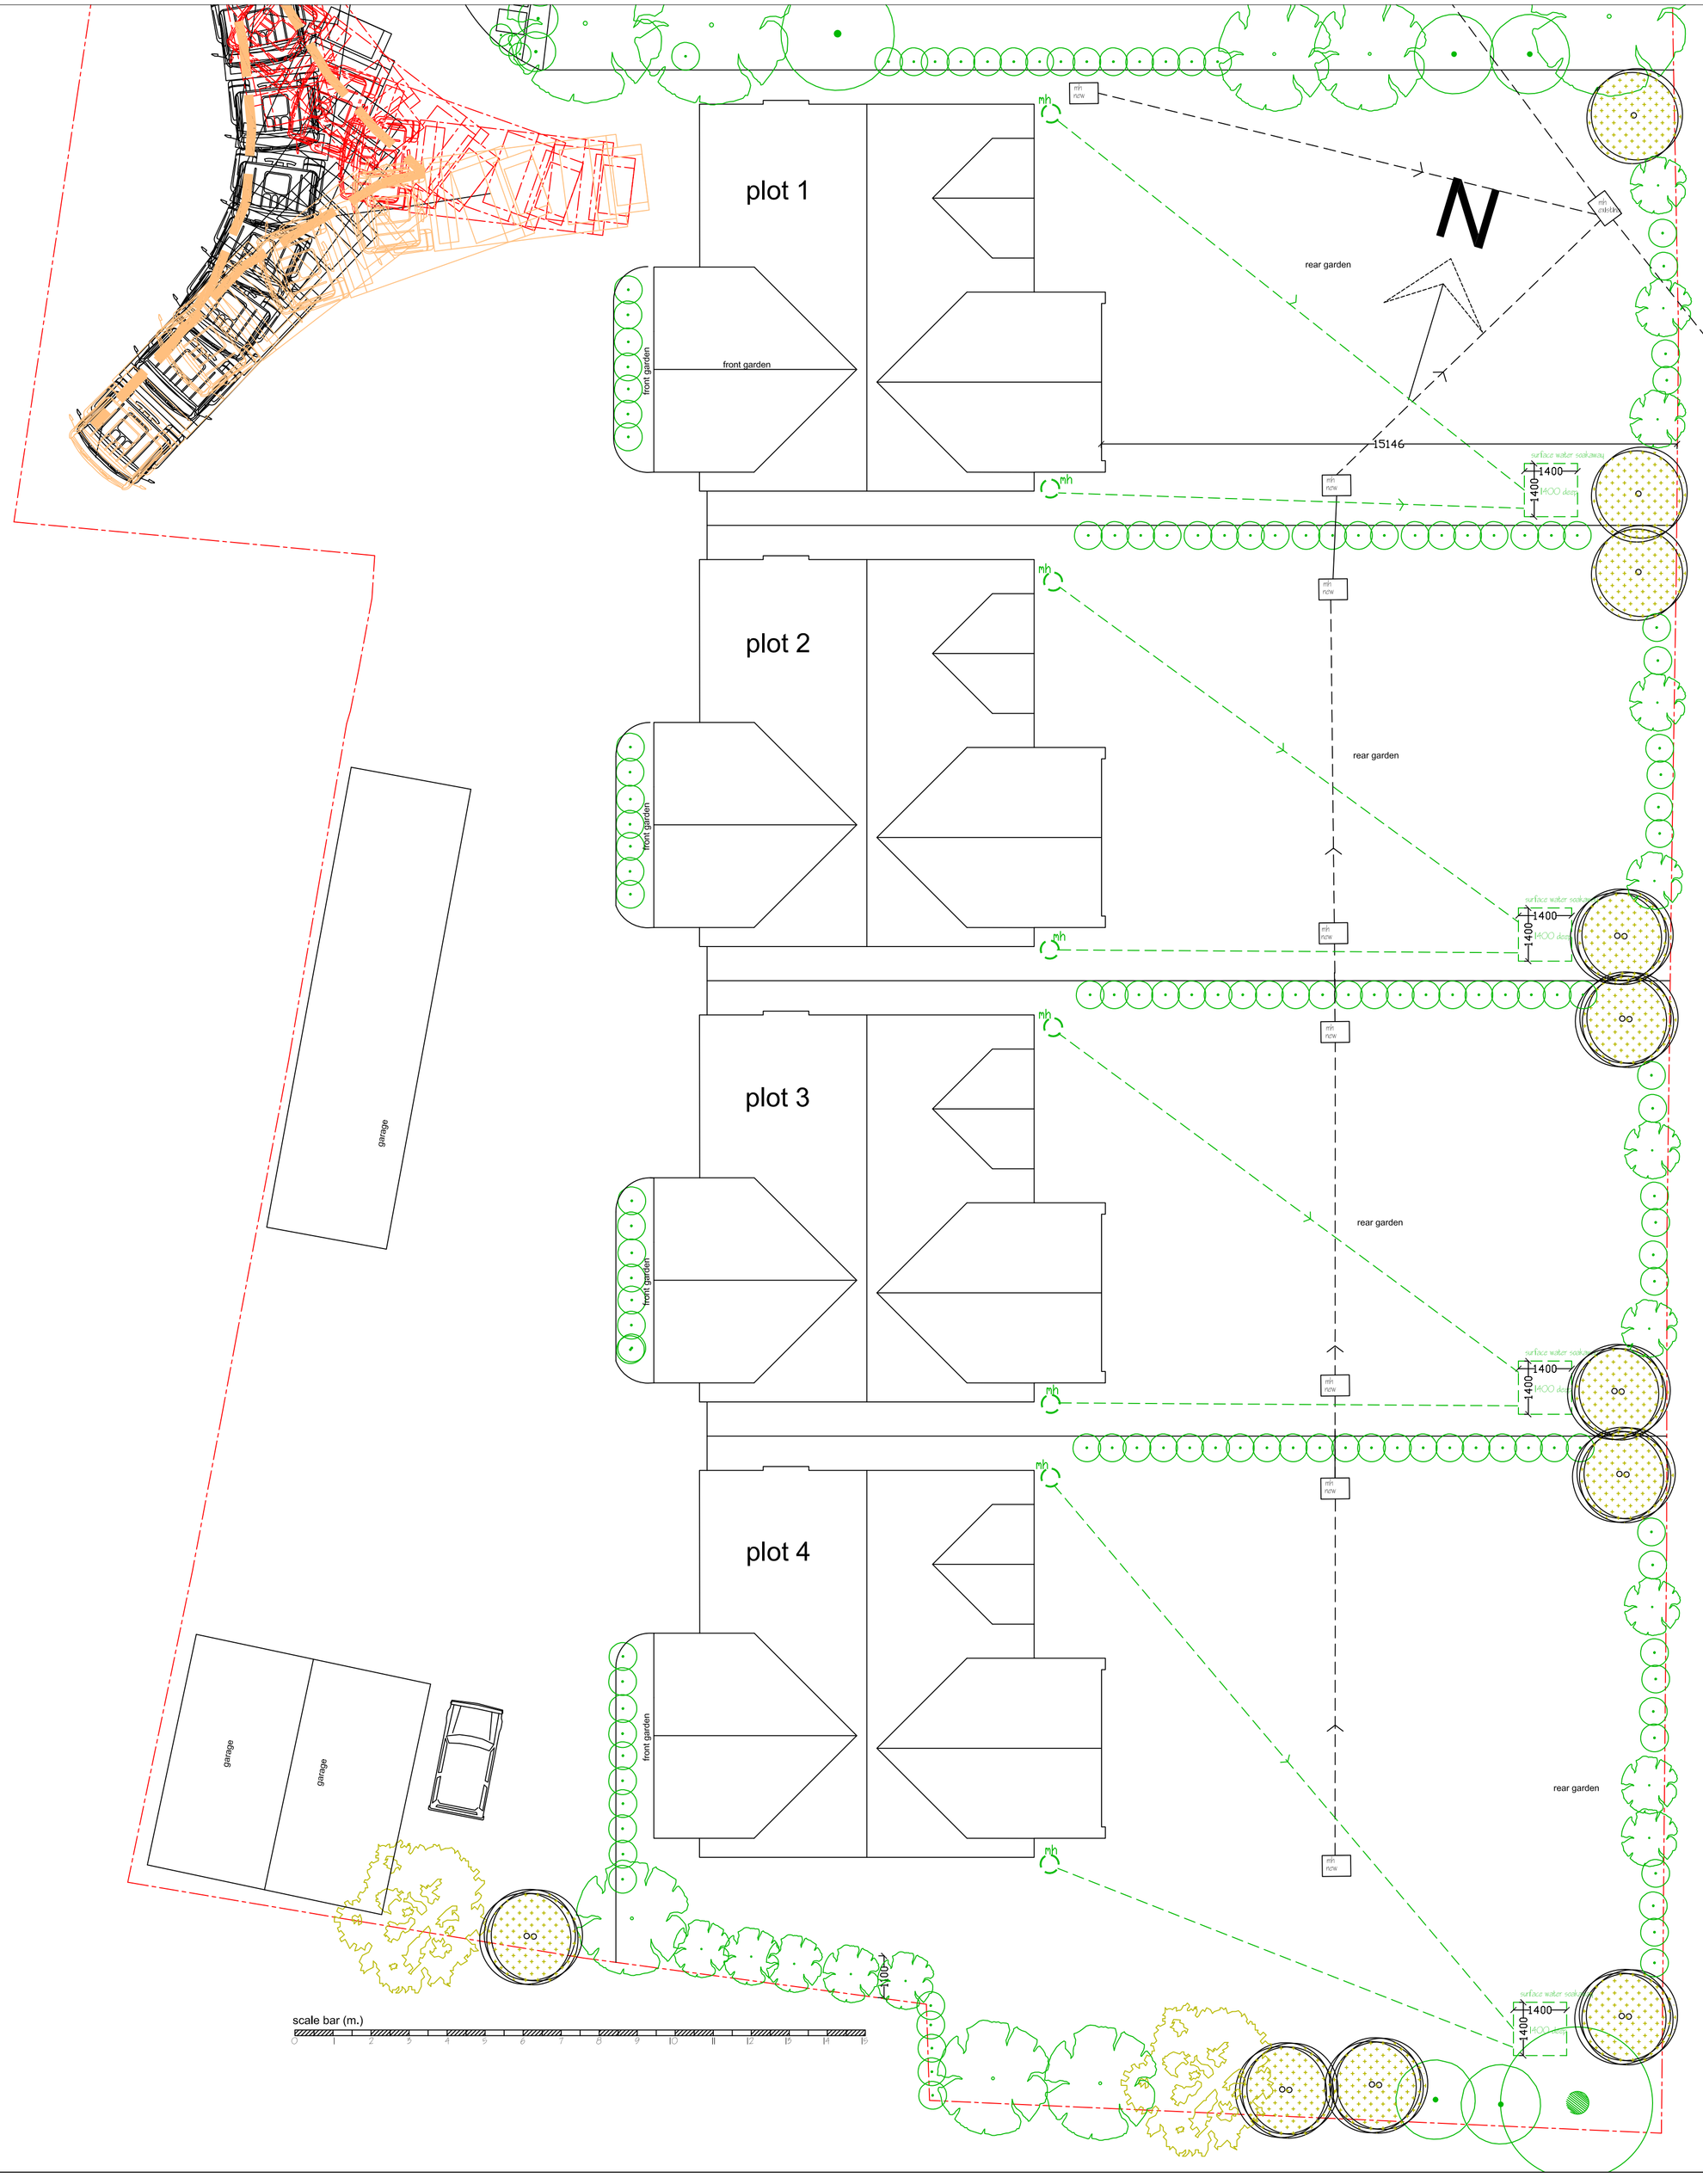

REVISIONS

Rev.	Initial	Date	NOTES
A	sed	28.7.17	north point added
B	sed	13.10.17	◦ all four units shunted westward ◦ all four units shunted northword ◦ all four garages made bigger ◦ site layout revised slightly to accommodate the above changes
C	sed	22.11.17	◦ Parking revised in compliance
D	sed	24.1.18	◦ swept path tracking added & slight revision to visitors parking

SED ASSOCIATES

RIBA

CHARTERED ARCHITECT

18 Russell Green Close Purley CR8 2NR
Tel : 020 8668 0239
Fax: 020 8645 9882
Mobile: 07956 166482
Email: easmondura@rocketmail.com

□ CLIENT — Mr A Cornell

□ PROJECT — 44 Ferringham Lane, Ferring, Worthing BN12 5LU
Proposed four bungalows

□ TITLE — Roof plans

SCALE 1:100 @ A1
DATE 14.05.2017
DRAWN sed
DWG No. 628-03 rev. C

ARUN DISTRICT COUNCIL FG/13/17/PL