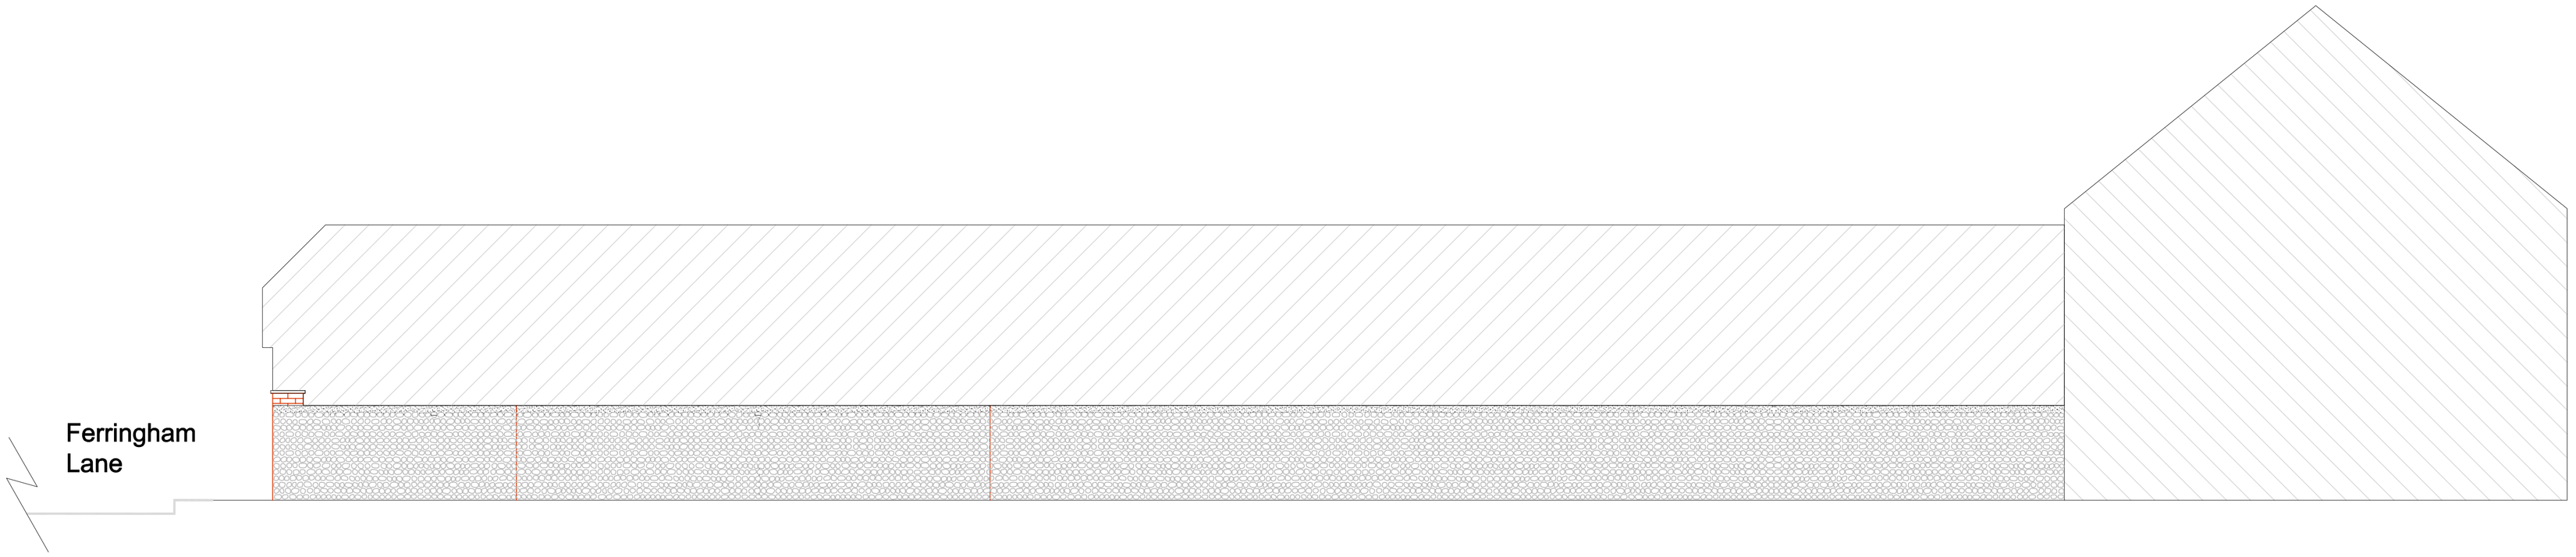

NORTH ELEVATION

01
001

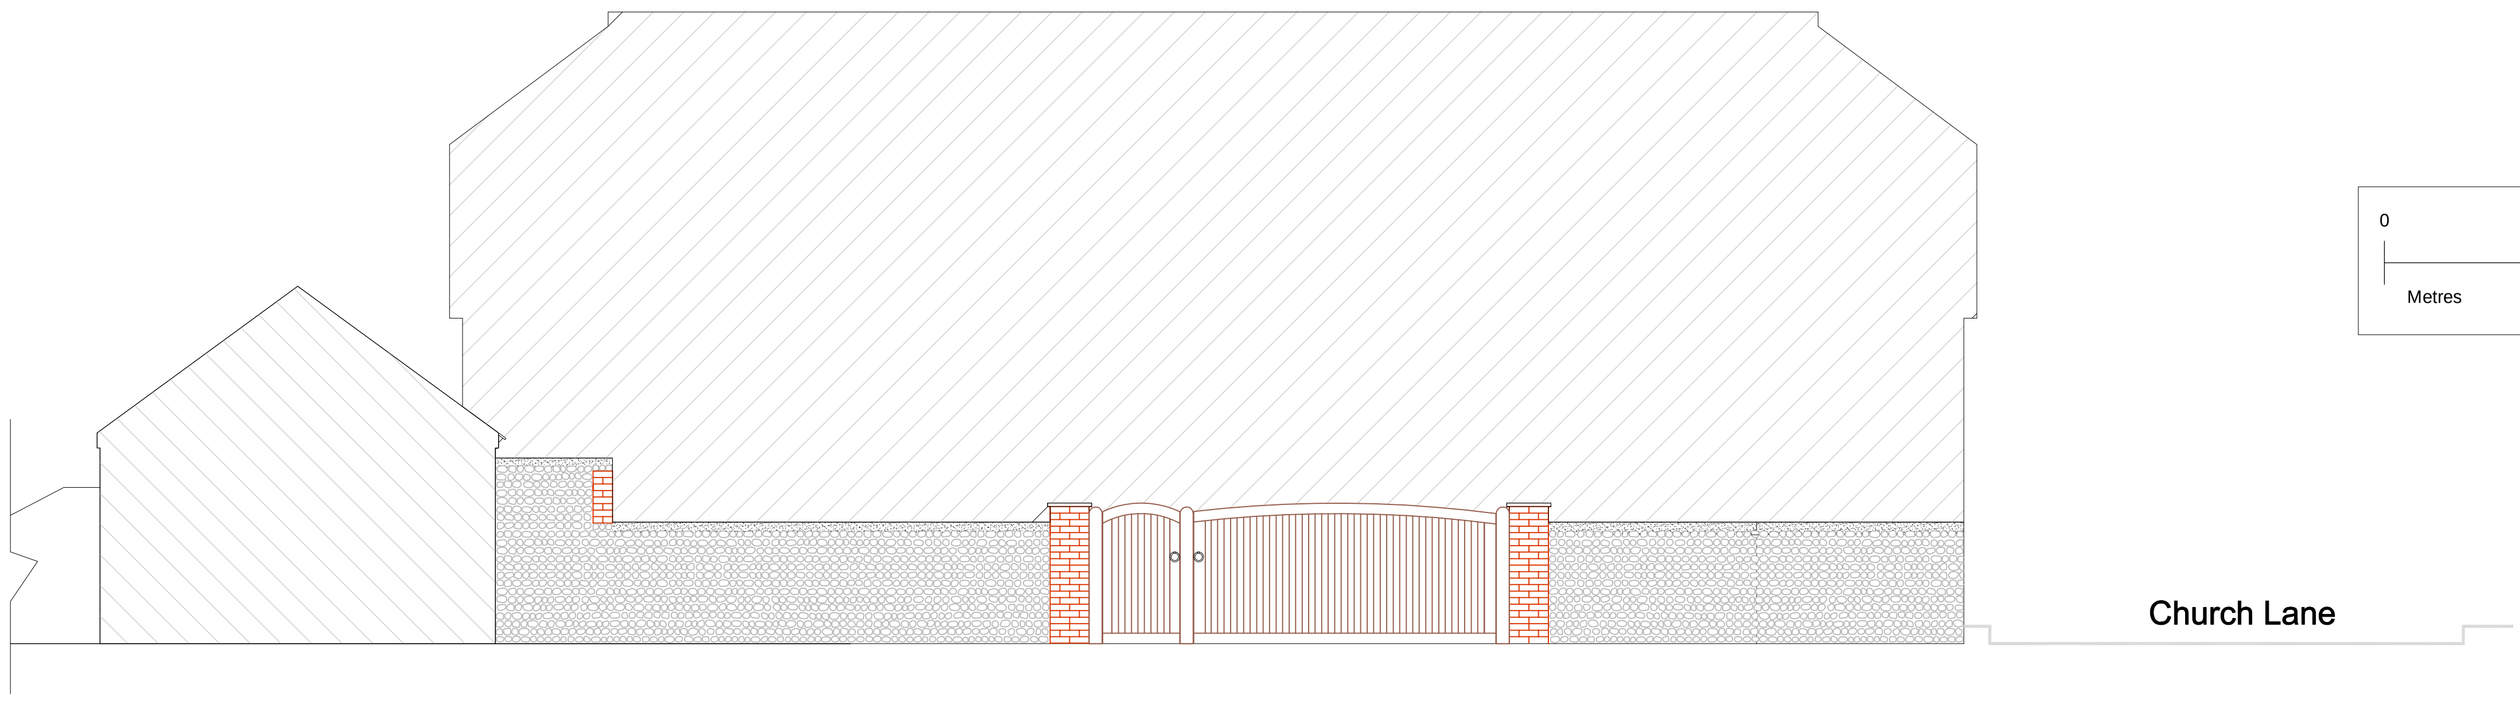

EAST ELEVATION

02
001

NOTES :

DATE	REV.	COMMENTS
26-09-12	A	Planning Issue

PLANNING
ISSUE

0 10

Metres

febo designs

1 Foxcombe - South Harting - Petersfield GU31 5PL
tel: 01730 82 66 88
email : febodesigns@btinternet.com

Bolrush Developments - The Old Barn - Ferring

Proposed Gates

DRAWING NO.	DRAWN	SCALE	DATE	REV.
3216-007	AF	1:50 A1	Oct/12	A

This scheme is subject to town planning and all other necessary consents.
Dimensions, areas and levels where given are only approximate and subject to site survey. All dimensions are to be checked on site.
Any discrepancies are to be reported to the architect/supervising officer before work commences.
Figured dimensions only are to be taken from this drawing.
This drawing is to be read in conjunction with all relevant consultants' and/or specialists' drawings/documents and any discrepancies or variations are to be notified to the architect/supervising officer before the affected work commences.