ARUN DISTRICT COUNCIL RECEIVED

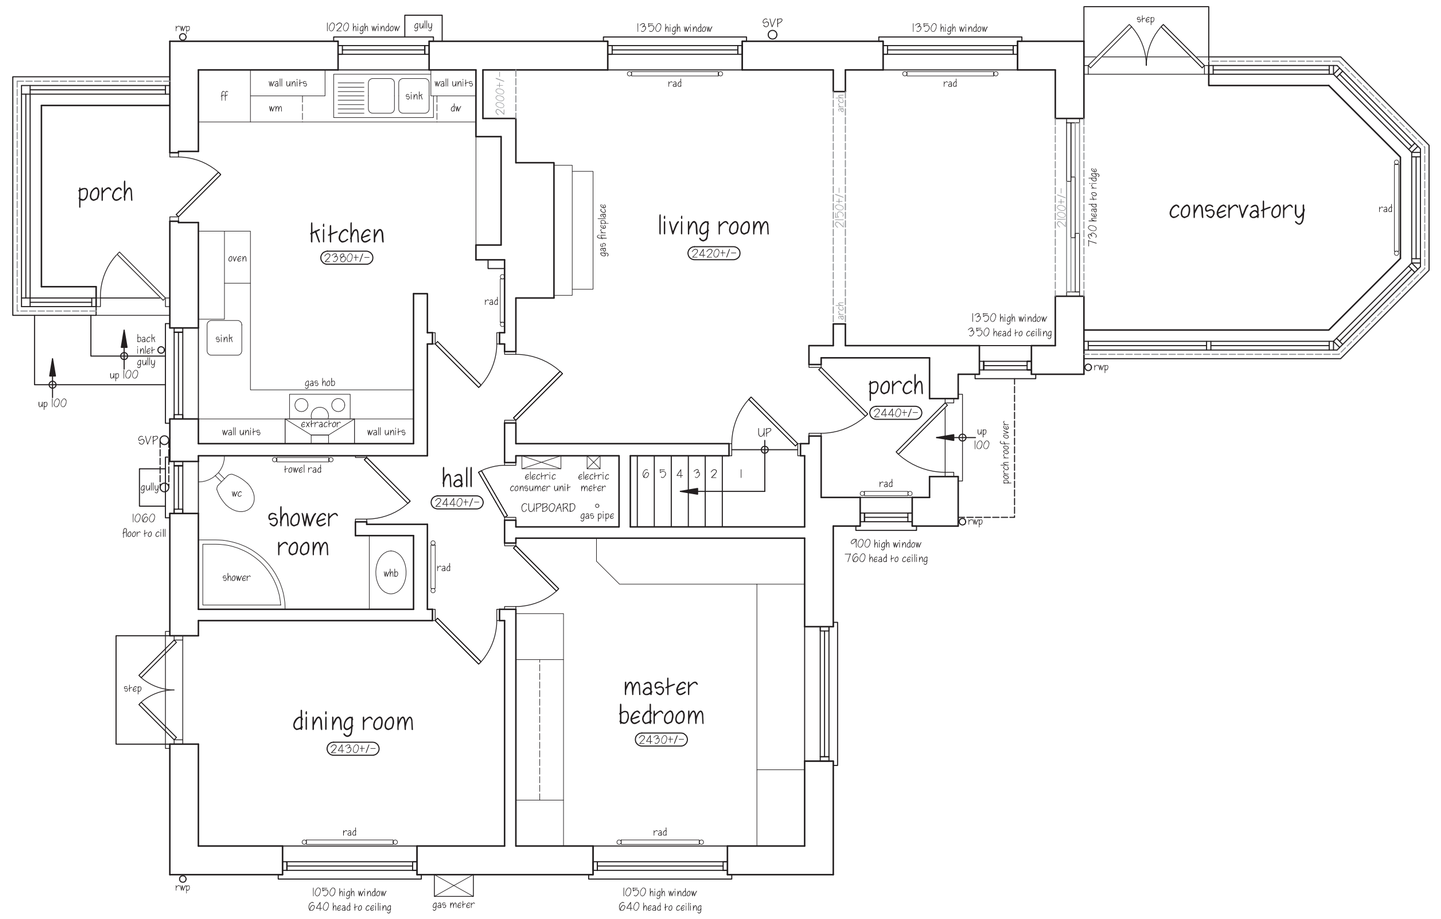

EXISTING GROUND FLOOR PLAN 1:50.

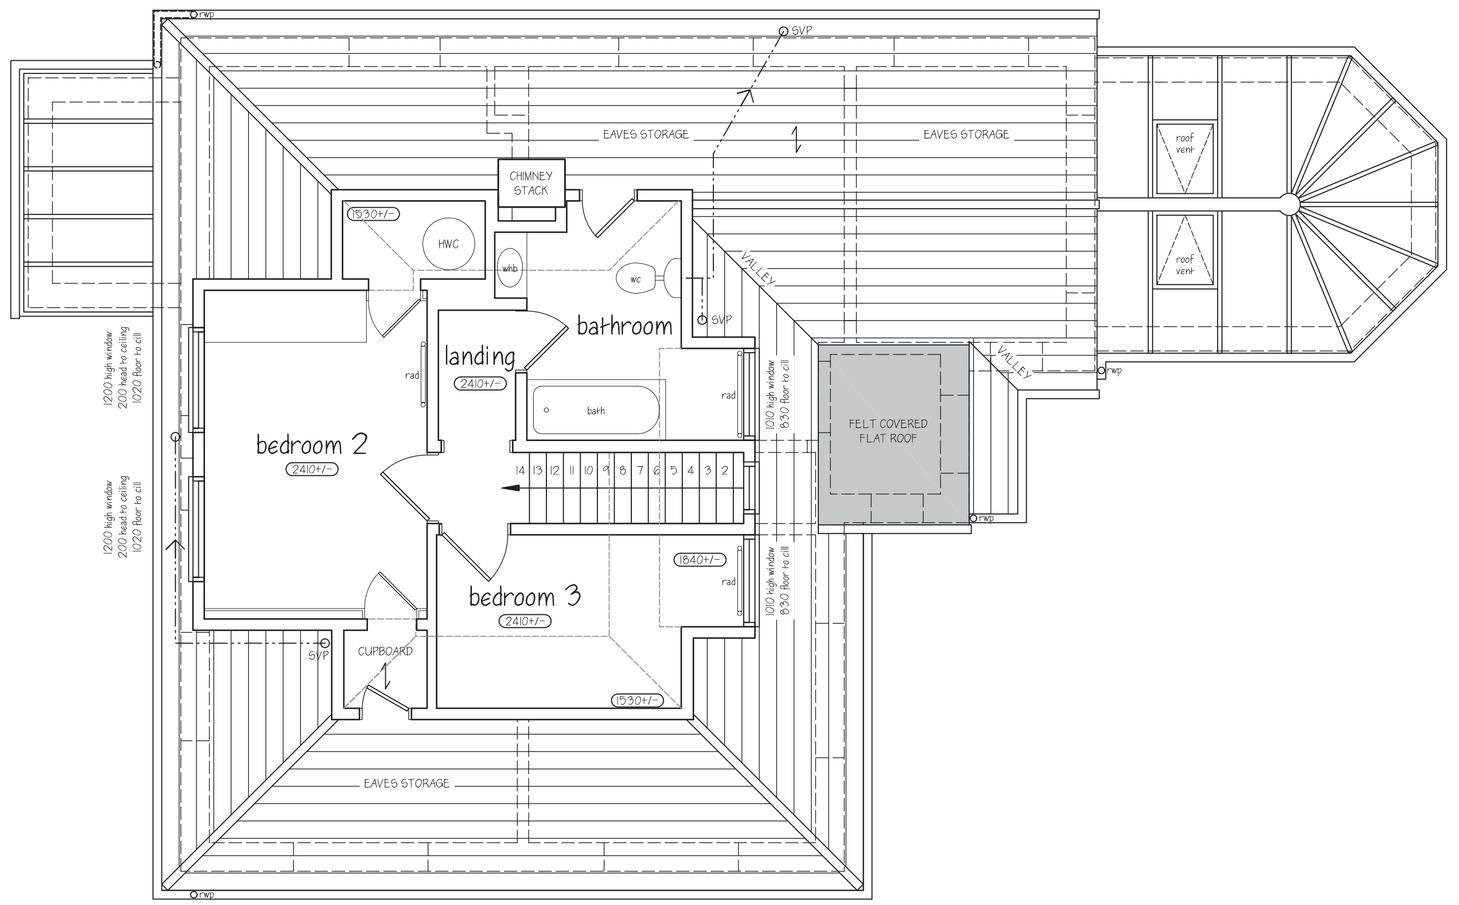

EXISTING FIRST FLOOR PLAN 1:50.

Contractor/Clients must verify all dimensions on site before setting out, commencing work or making any drawings. If in doubt, ask.

This drawing and design is copyright and should not be reproduced without consent.

© Copyright (Malcolm Jenkins Associates)

Notes

1. This drawing must be read in conjunction with all the relevant details for this project.
2. All work is to comply with the current requirements of the Building Regulations and allied legislation.
3. No work is to extend over adjoining properties without express instructions. Adjacent properties and boundaries are shown for indicative illustrative purposes only based on information provided by client and Ordnance Survey.
4. All contractors/sub-contractors must ensure that they have the latest issue drawings and details before commencing work on site.
5. Figured dimensions take preference over scaled drawings. Large scale drawings take preference over smaller scale drawings.
6. All materials are to be used and installed in strict compliance with manufacturers recommendations.
7. Ordnance Survey map reproduced under Crown Copyright Licence 100005774

Scale: 1:50

0 0.2 0.4 0.6 0.8 1m 1.5 2m 2.5 3m 3.5 4m

A		
	DATE	REVISIONS

MALCOLM JENKINS ASSOCIATES
CHARTERED ARCHITECTS
96 - 98 HIGH STREET, SHEPPERTON, MIDDLESEX
TEL: 01932 225344 ■ TW17 9BB ■ FAX: 01932 232441
info@malcolmjenkins.co.uk

Client: MR & MRS M JENKINS

Job Title: ELM LODGE, TAMARISK WAY, FERRING, WORTHING, WEST SUSSEX, BN12 5ER

Drawing Title: EXISTING GROUND AND FIRST FLOOR PLANS (ELM LODGE)

Scale	At
1:50.	A1

Date	Drawn By
NOVEMBER 2019	CMJ.

Drawing Number	Revision
706/02.	