


ARUN DISTRICT COUNCIL: FG/15/08

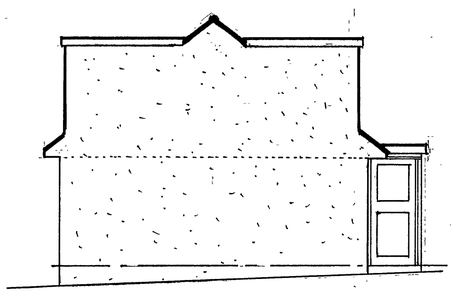


EAST SIDE ELEVATION.

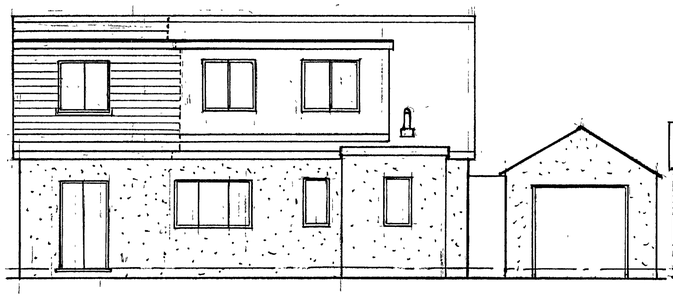


FRONT ELEVATION.

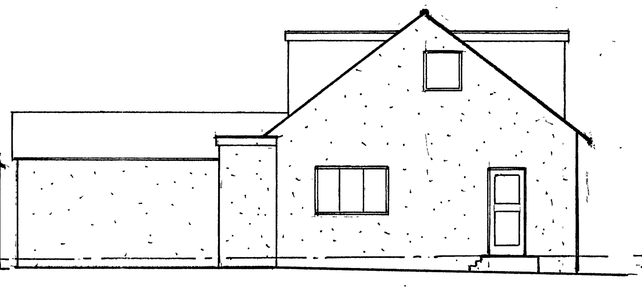

WEST SIDE ELEVATION.

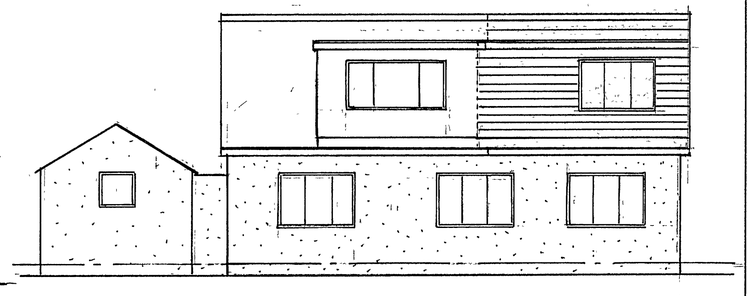


REAR ELEVATION.

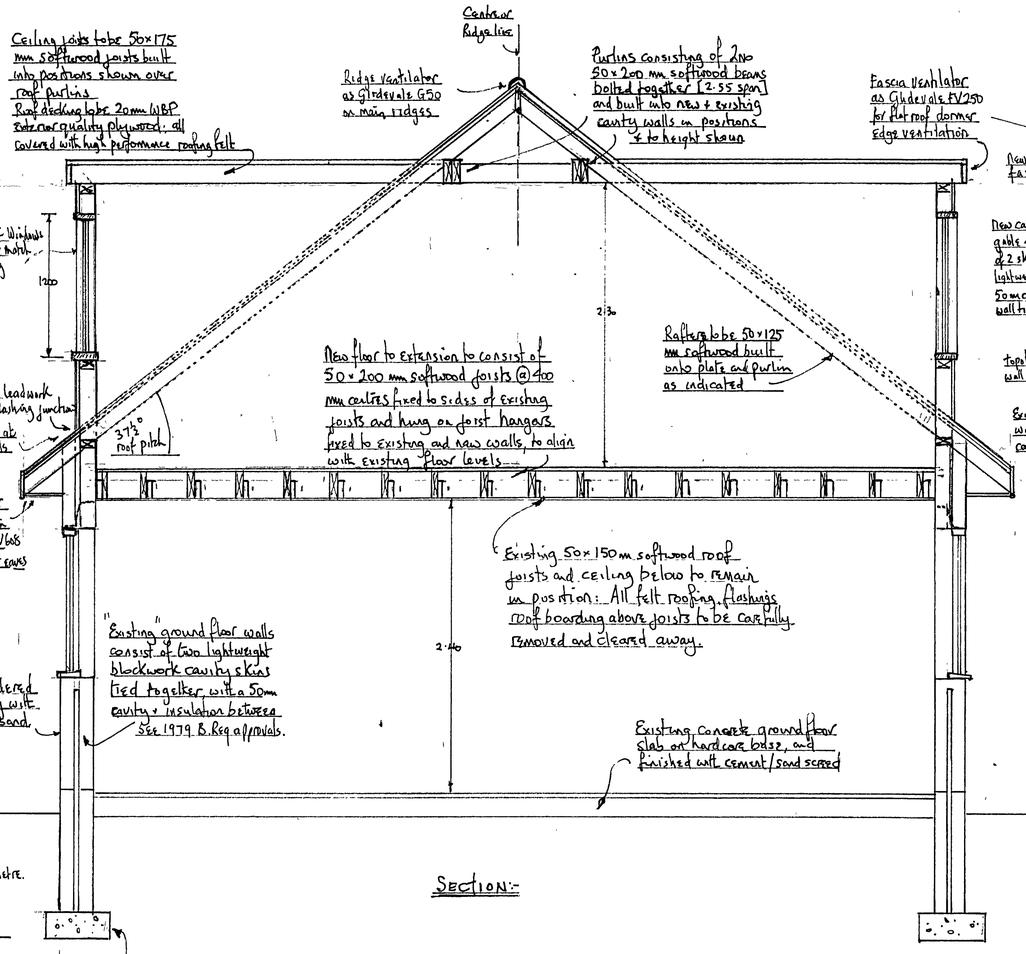

SECTION:-


[A]:- Insulation detail at gable end/pitched roof.

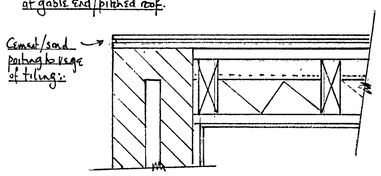


ROOF DETAILS
SCALE 1:100.

To Achieve "U" value of 0.20.

[B] Insulation detail at gable end / flat roof

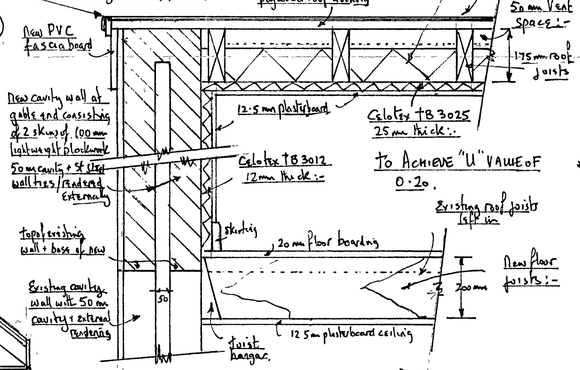


[C]. Insulation detail at vertical dormer walls:-

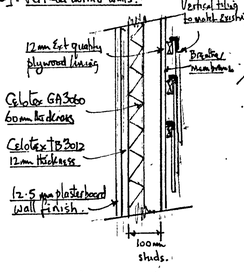


To Achieve "U" value of 0.20.


[D.] Insulation detail at sloping pitch of roof [37½°]

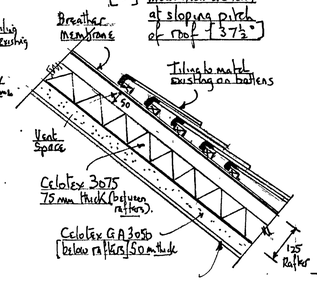

To Achieve "U" value of 0.20.

LOCATION PLAN 1:1250

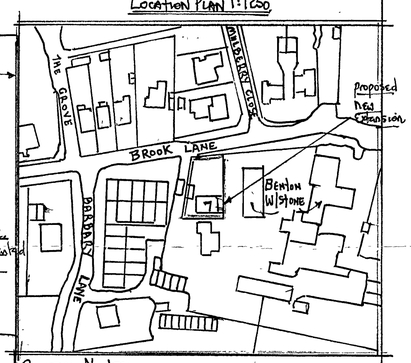

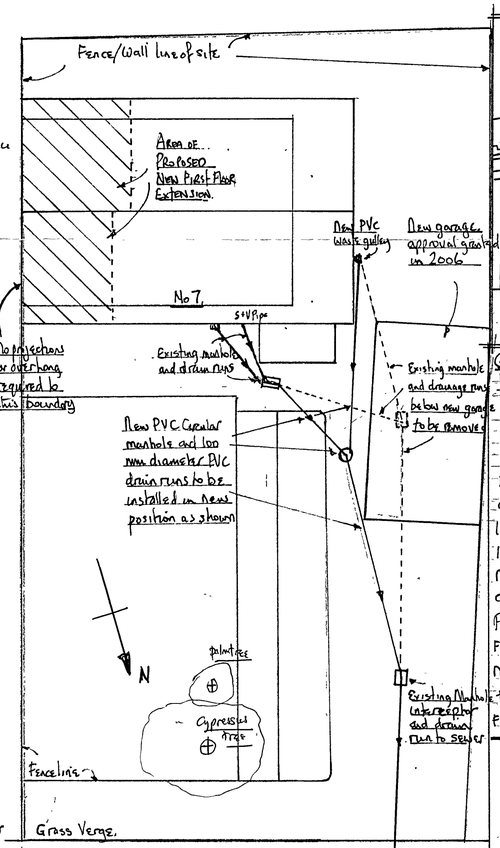

SITE PLAN: SCALE 1:100.

GENERAL NOTES:-

New roof extension to be constructed using quality SC3 timber - all treated prior to delivery.

Roof coverings to be Redland Norfolk pantiles to match existing - tiles to be reused throughout and matching new tiles where required.

Dormers to be clad with 12mm exterior quality plywood, and covered with matching brown concrete plain tiles.

Leadwork flashings to be Code 4 lead throughout.

Insulation to be Celotex reference numbers as stated.

New gable wall to be constructed with lightweight concrete blockwork, all rendered externally, and painted white to match existing.

Fascias and soffit boards to be PVC coloured white.

New windows to be u-PVC and of profile to match the existing windows.

Flat roofs to be covered with 3 layer high performance bituminous felt.

PROPOSED FIRST FLOOR BEDROOM EXTENSION.
TO MOON COTTAGE 7 BROOK LANE.
FERRING. WEST SUSSEX. BN12 5HZ.

SCALES:- ELEVATIONS: 1:75.
SECTIONS: 1:25.
DETAILS: 1:100.

DRAWN BY: D. BARRS.
FEBRUARY 2008.

DRAWING No
DEB/1.