

ARUN DISTRICT COUNCIL:FG/15/0

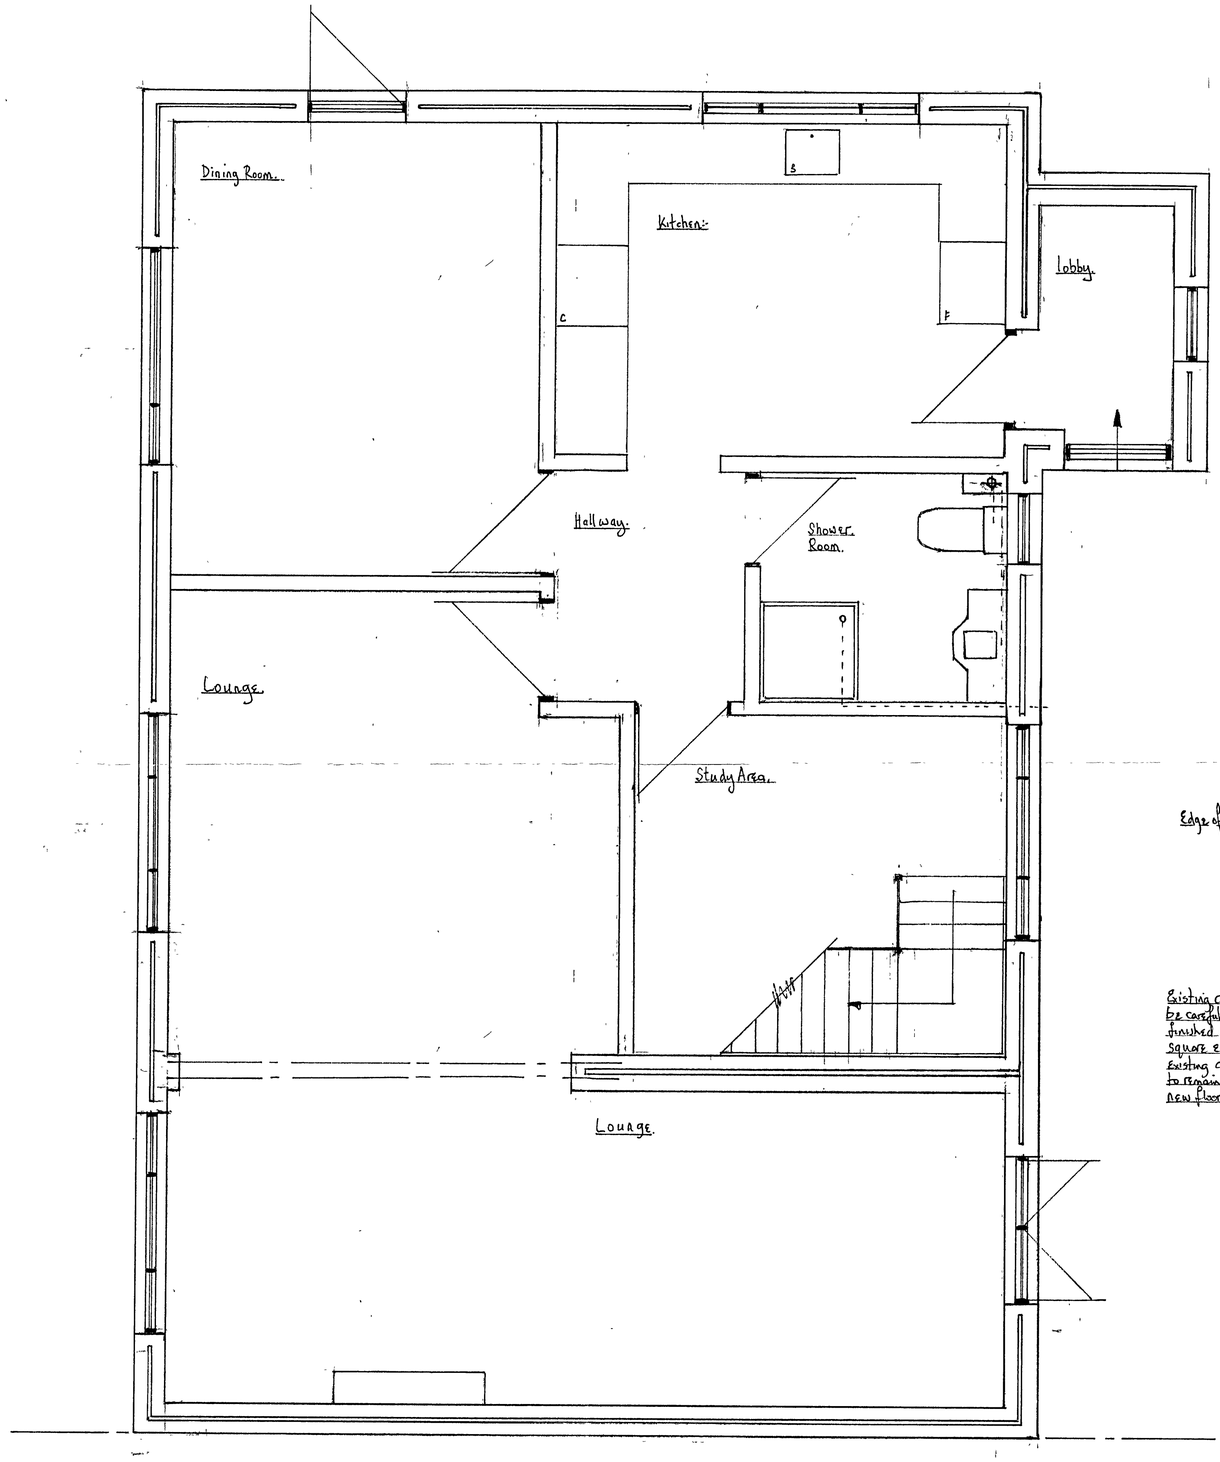

GROUND FLOOR PLAN.

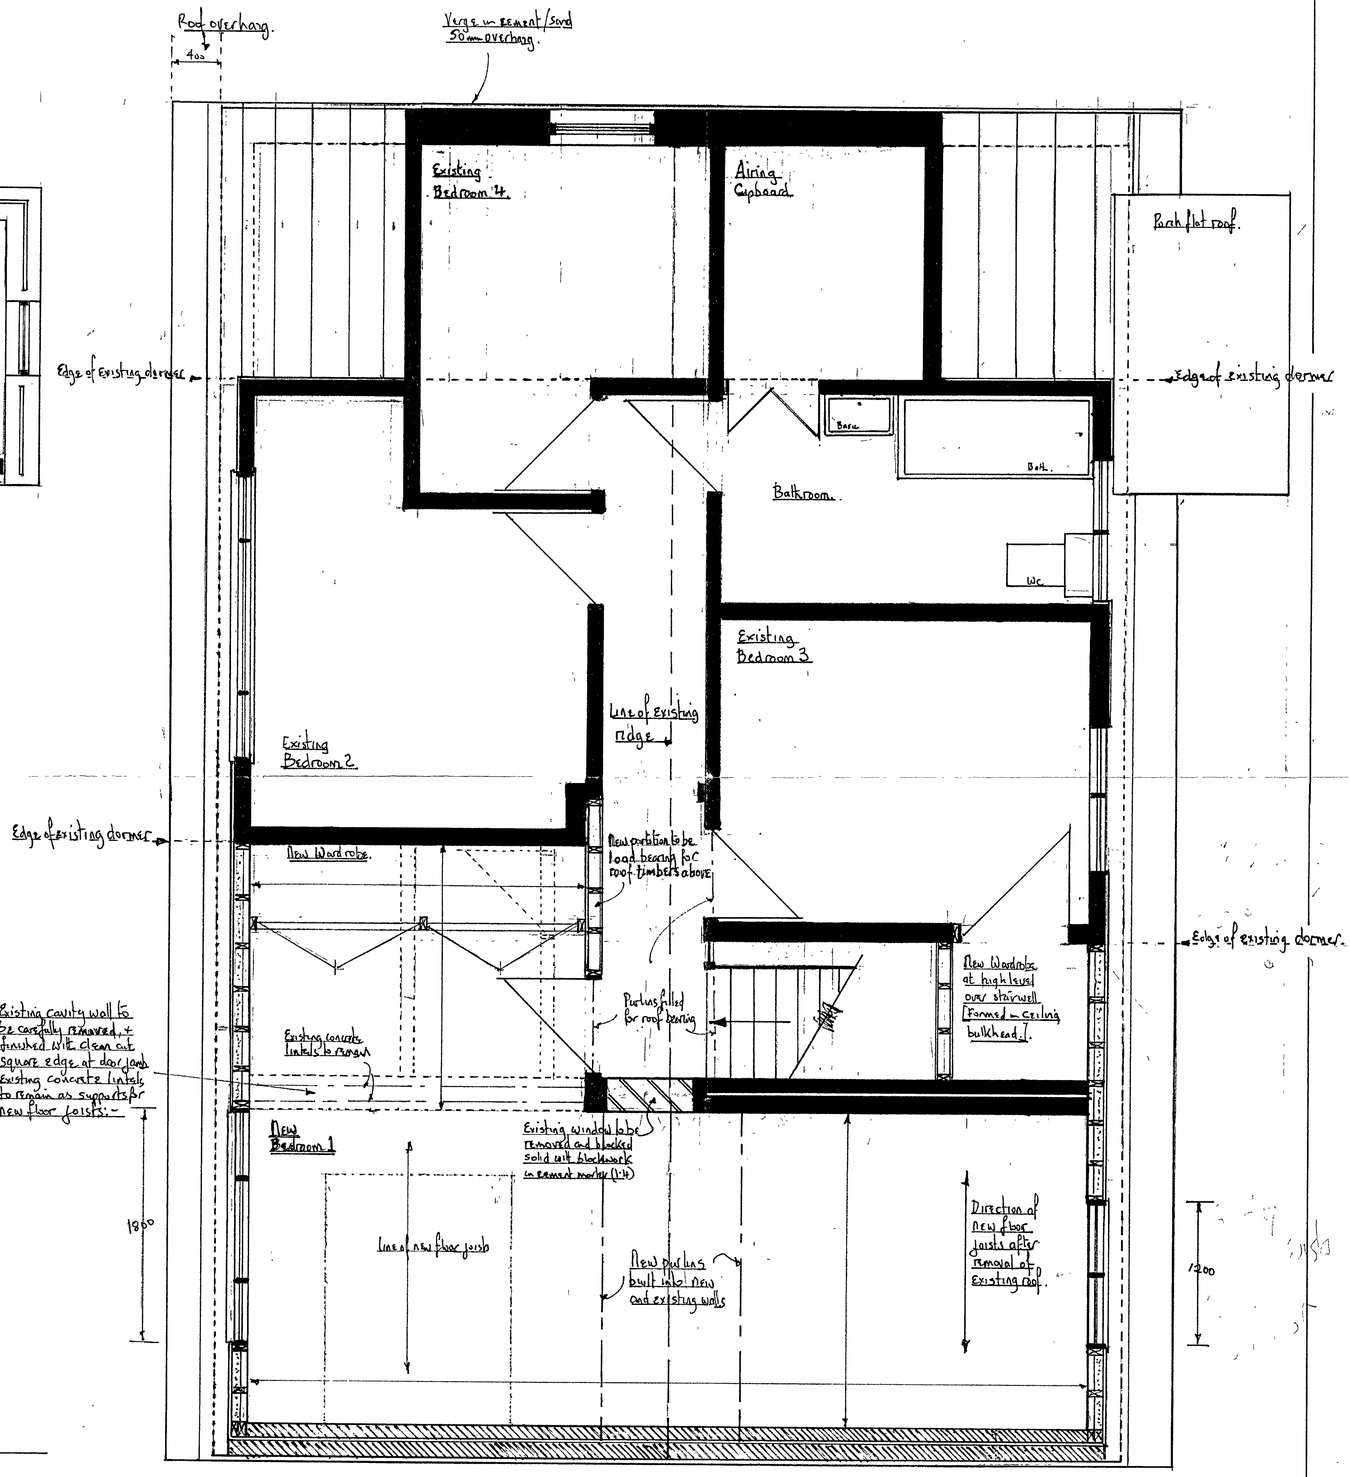

FIRST FLOOR PLAN.

7 BROOK LANE. FERRING West Sussex. BN12 5HZ.	PROPOSED NEW BEDROOM IN ROOF SPACE.	DRAWING No:- DEB/2.	DATE: FEB 2008.