

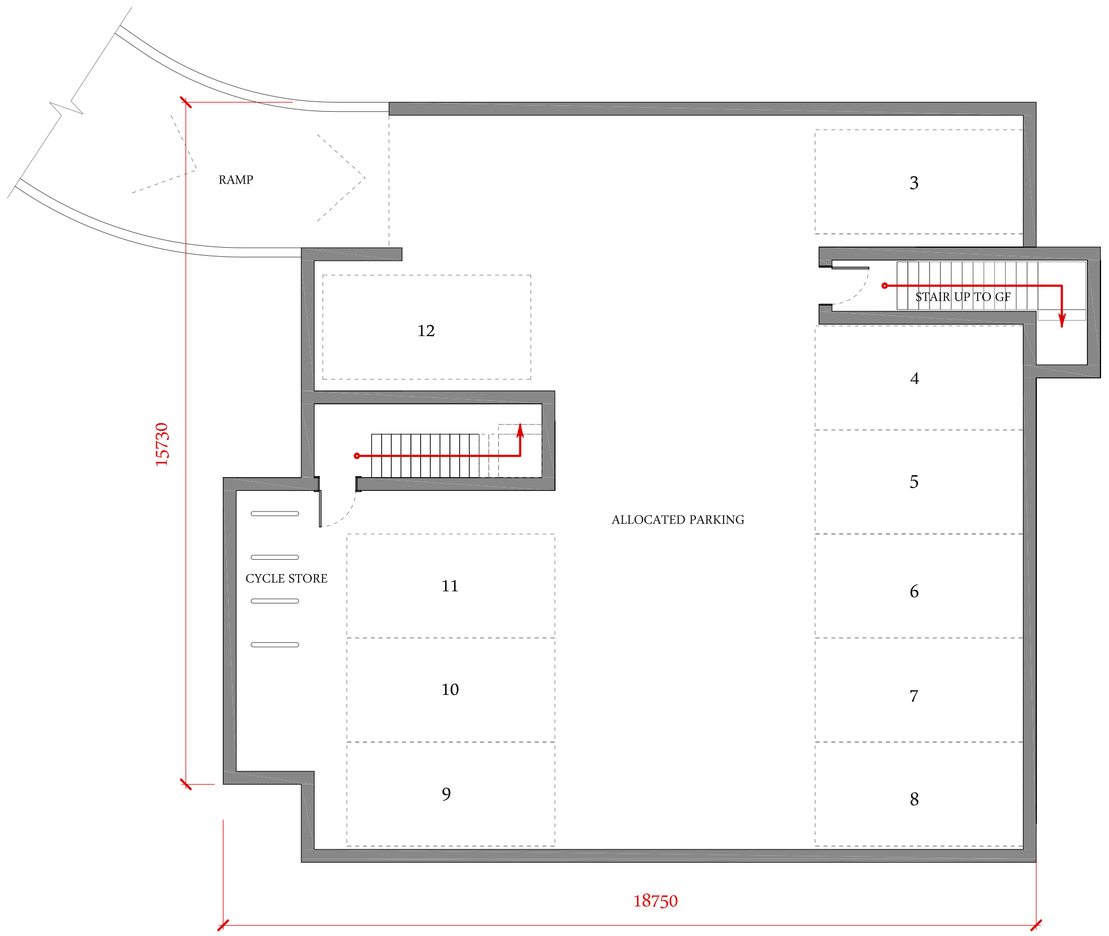



BASEMENT FLOOR PLAN

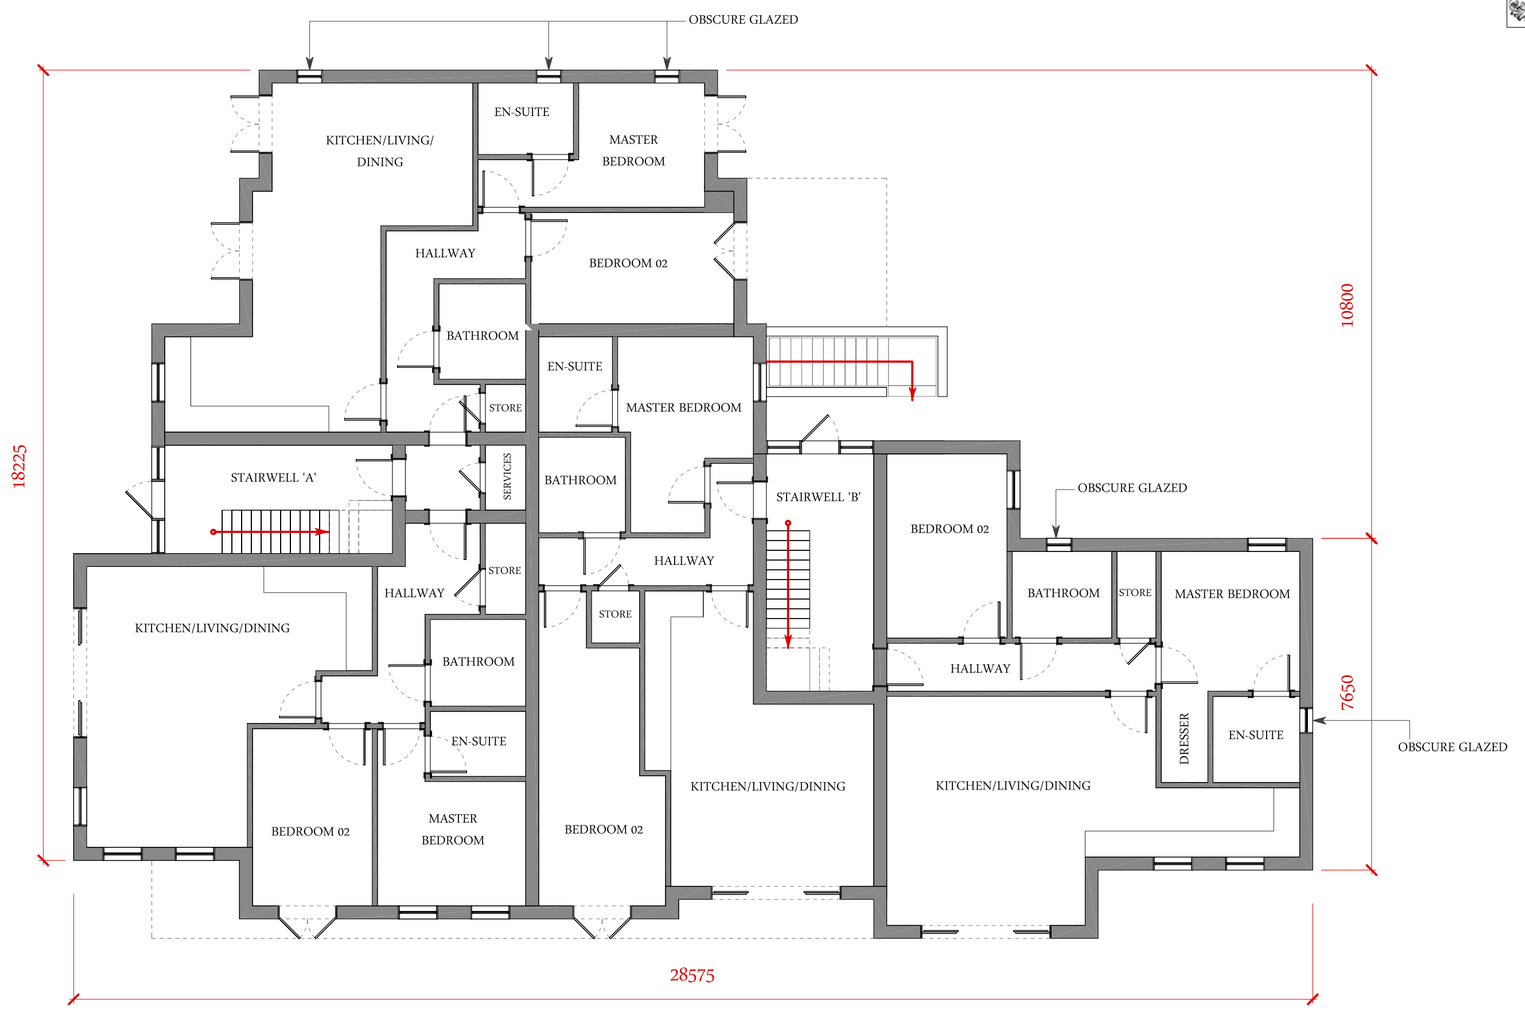

GROUND FLOOR PLAN

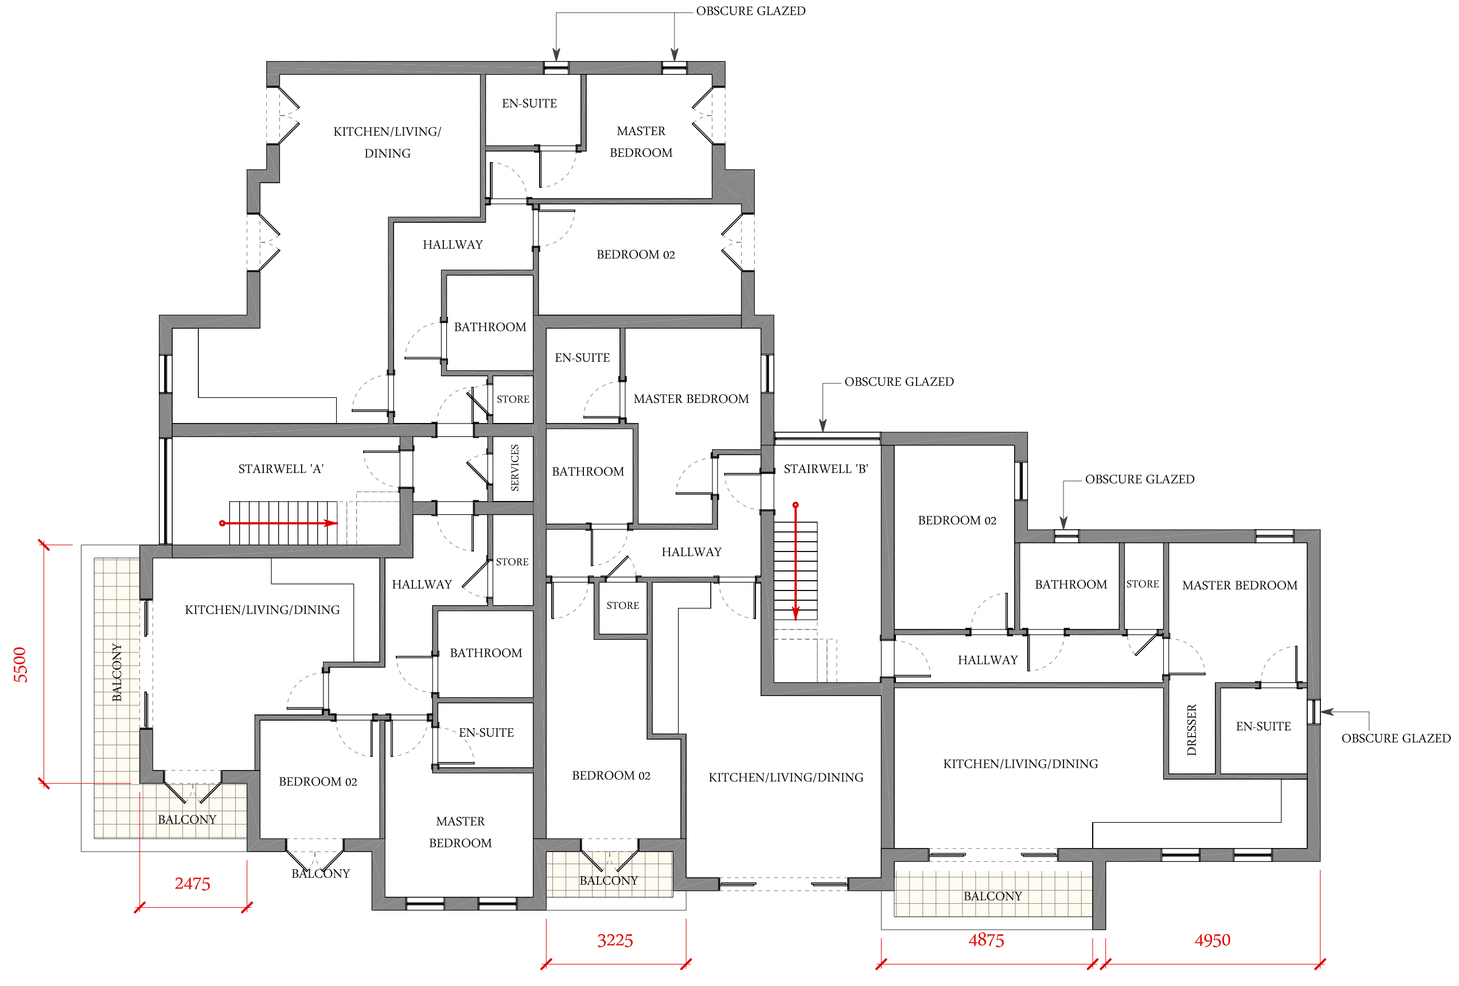

FIRST FLOOR PLAN

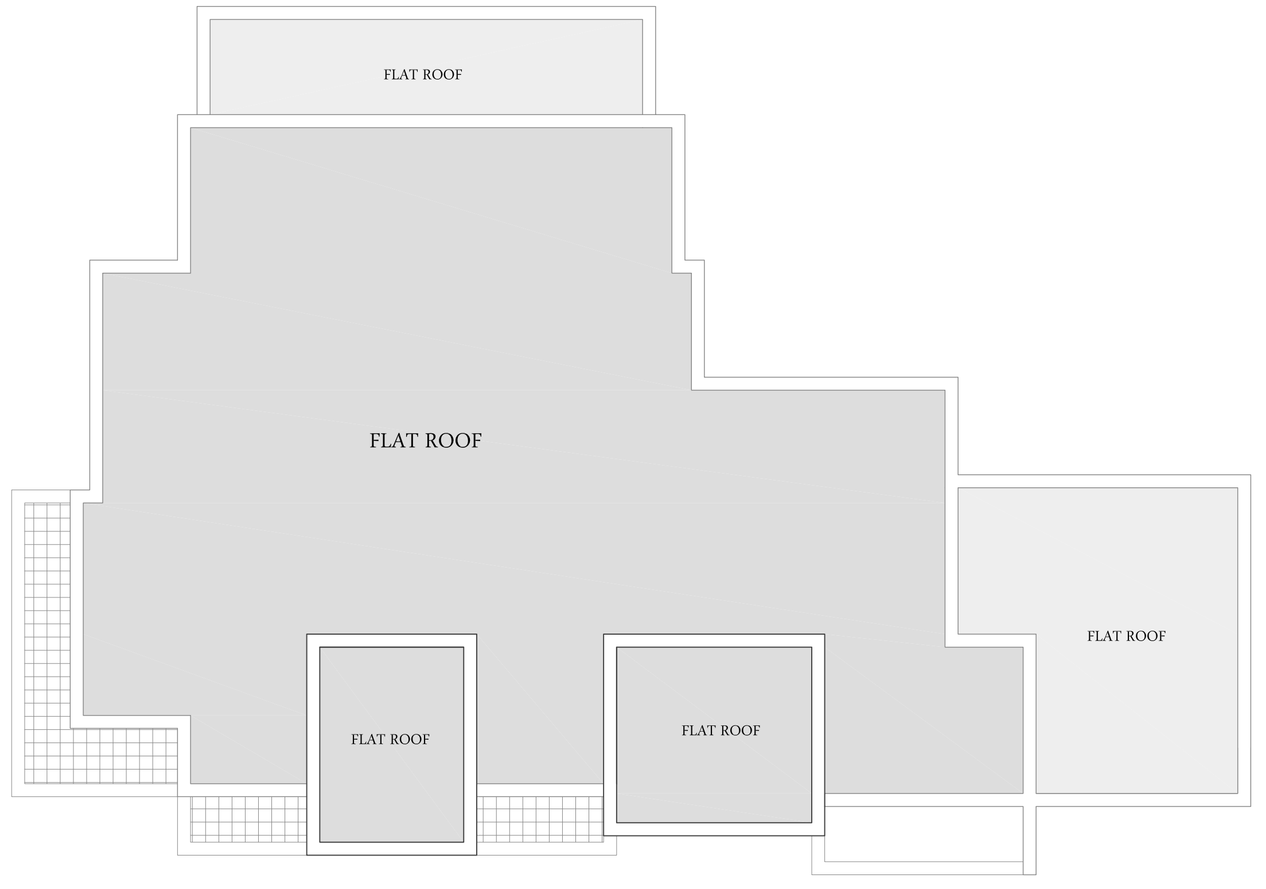

ROOF PLAN

REV	DATE	DETAILS	BY
L	27.06.17	ADDITIONAL PARKING ADDED	GF
K	20.06.17	1st FLOOR WINDOW REMOVED ON WESTERN FLANK.	GF
J	15.06.17	ADDITIONAL PARKING ADDED	GF
H	03.03.17	REVISED TO LA COMMENTS	GF
G	22.02.17	AMENDMENTS TO GF COMMENTS	RG
F	20.02.17	AMENDMENTS TO GF COMMENTS	RG
E	20.02.17	AMENDMENT TO DOOR SWING	RG
D	15.02.17	GF REVIEW AND REVISIONS TO SUIT	RG
C	23.11.16	FF REVIEW	RG
B	25.10.16	GF REVIEW	RG
A	24.10.16	GF DESIGN CHANGES AND AMENDMENTS POST PLANNING CONSULTANT REVIEW	RG

Do not scale from this drawing, except for planning purposes. All dimensions to be checked by the Contractor prior to commencement of works on site. Any discrepancy or suggested modification to be reported to Lucas Design immediately.

PROJECT: 1 SEA DRIVE
FERRING WORTHING
BN12 5HD

TITLE: PROPOSED PLANS

PROJECT NO:	16/046
DWG. NO:	PL004
REVISION:	L
SCALE:	1:100 @ A1
DATE:	AUG'16
DRAWN BY:	GF
CHECKED BY:	
DWG. STATUS	PLANNING

LUCAS DESIGN
11A WEST STREET, REIGATE
SURREY, RH2 9BL
Tel: 01737 243 340 Fax: 01737 244 836
Email: info@lucas-design.co.uk
www.lucas-design.co.uk

ARUN DISTRICT COUNCIL RECEIVED