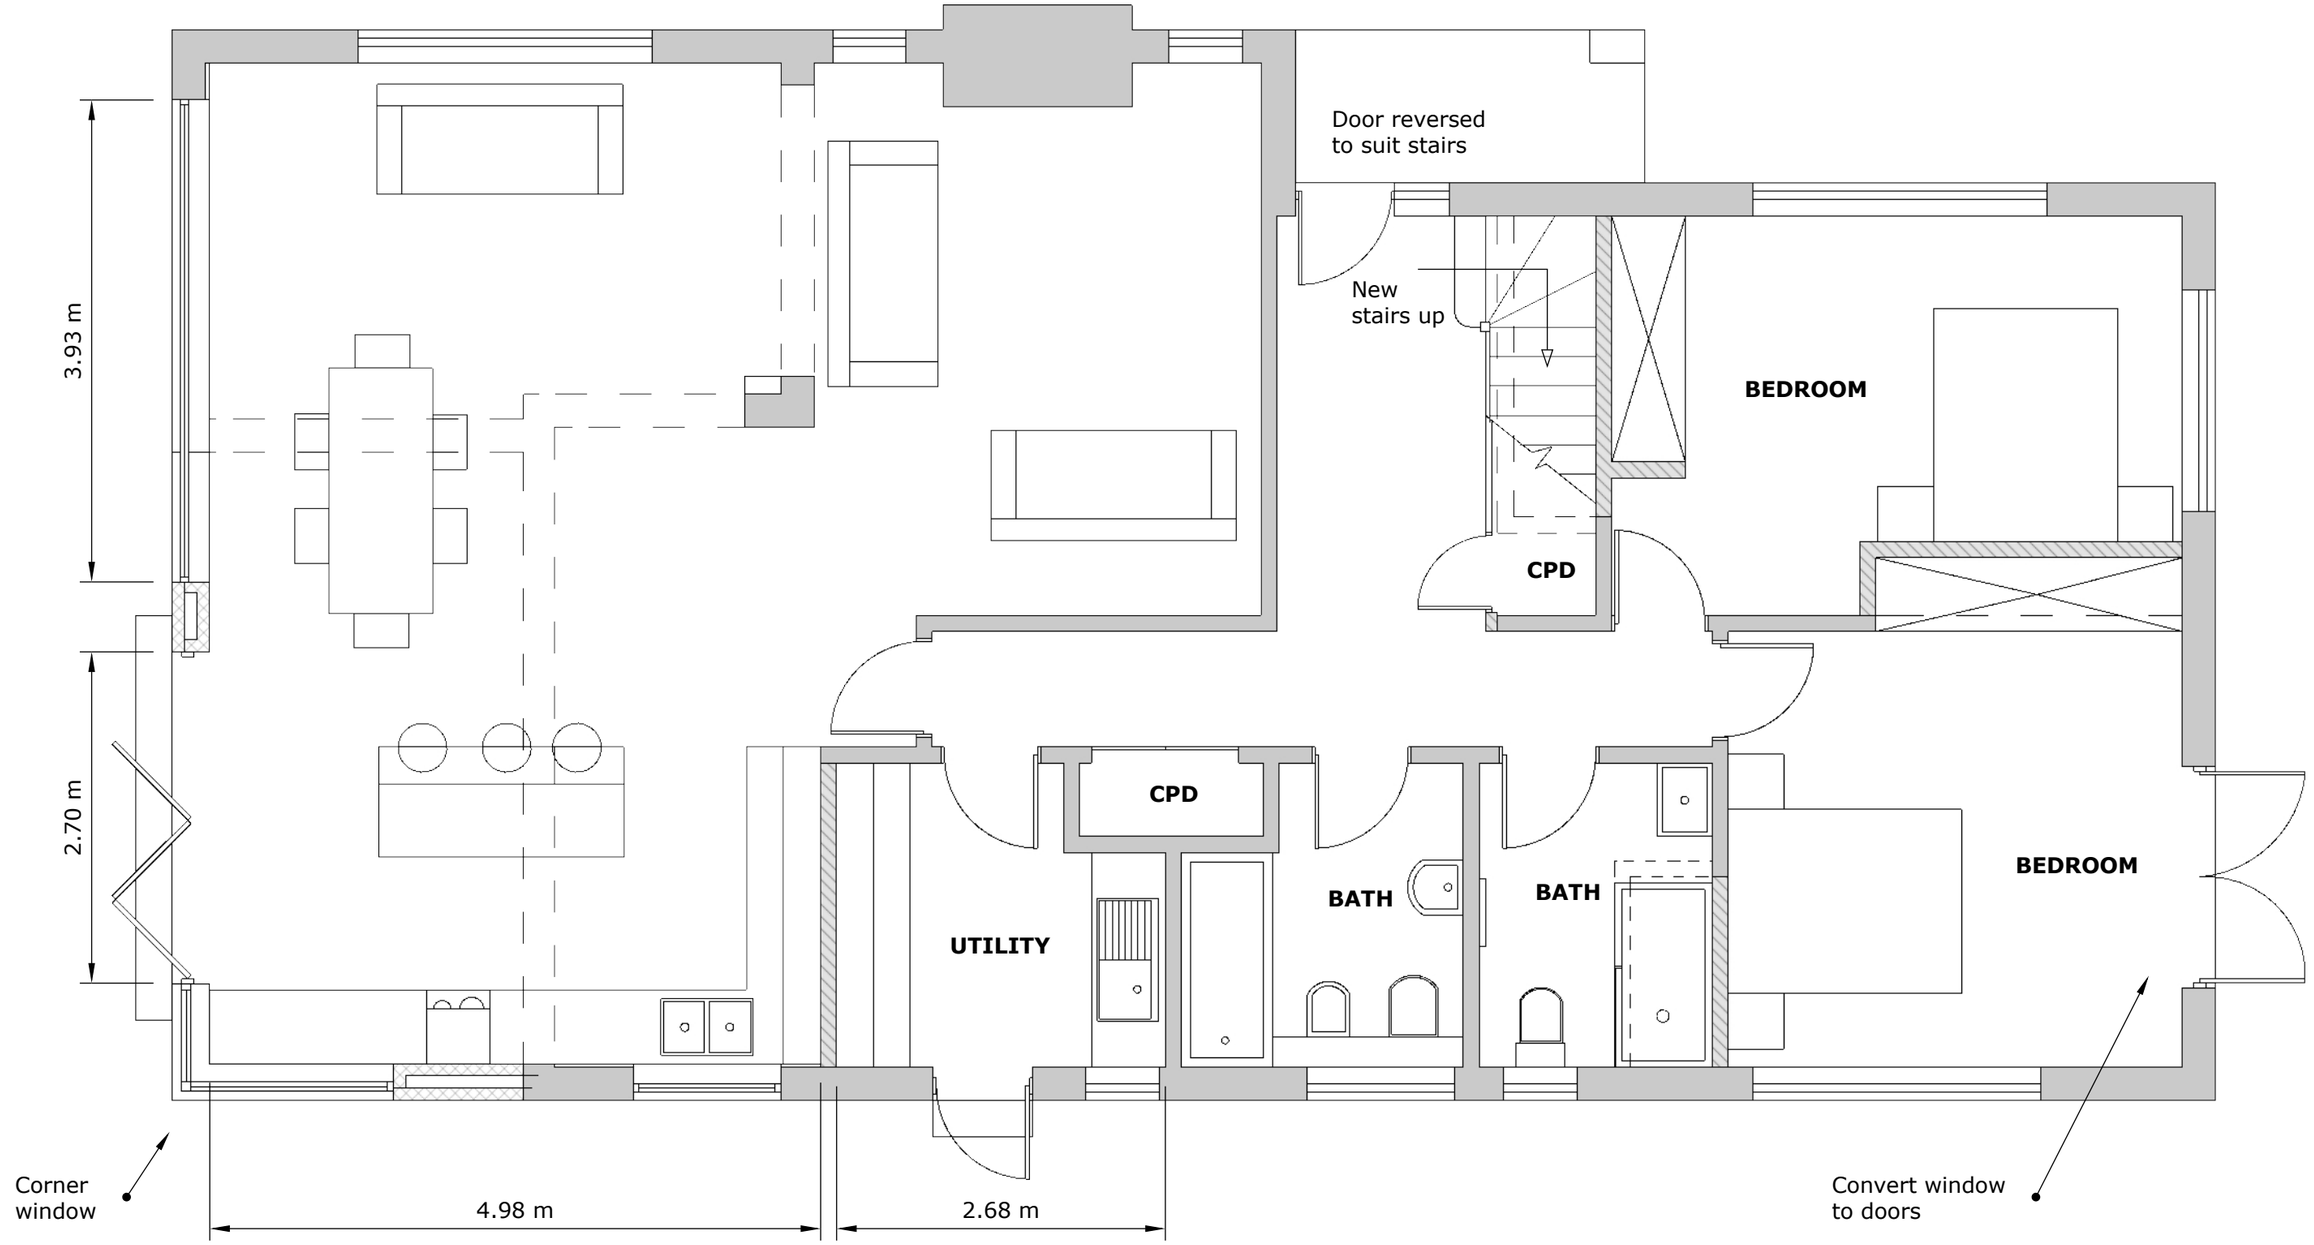

deadspace DESIGNS

PROPOSED REAR EXTENSION AND RELATED WORKS: 3 Lamorna Gardens, Ferring, BN12 5QD

DRAWING: PROPOSED GROUND FLOOR PLAN **SCALE:** 1:50 @ A3 **DATE:** 18/10/2018 **DRAWING No:** DS/LAMORNA/03

0 1 2 3m