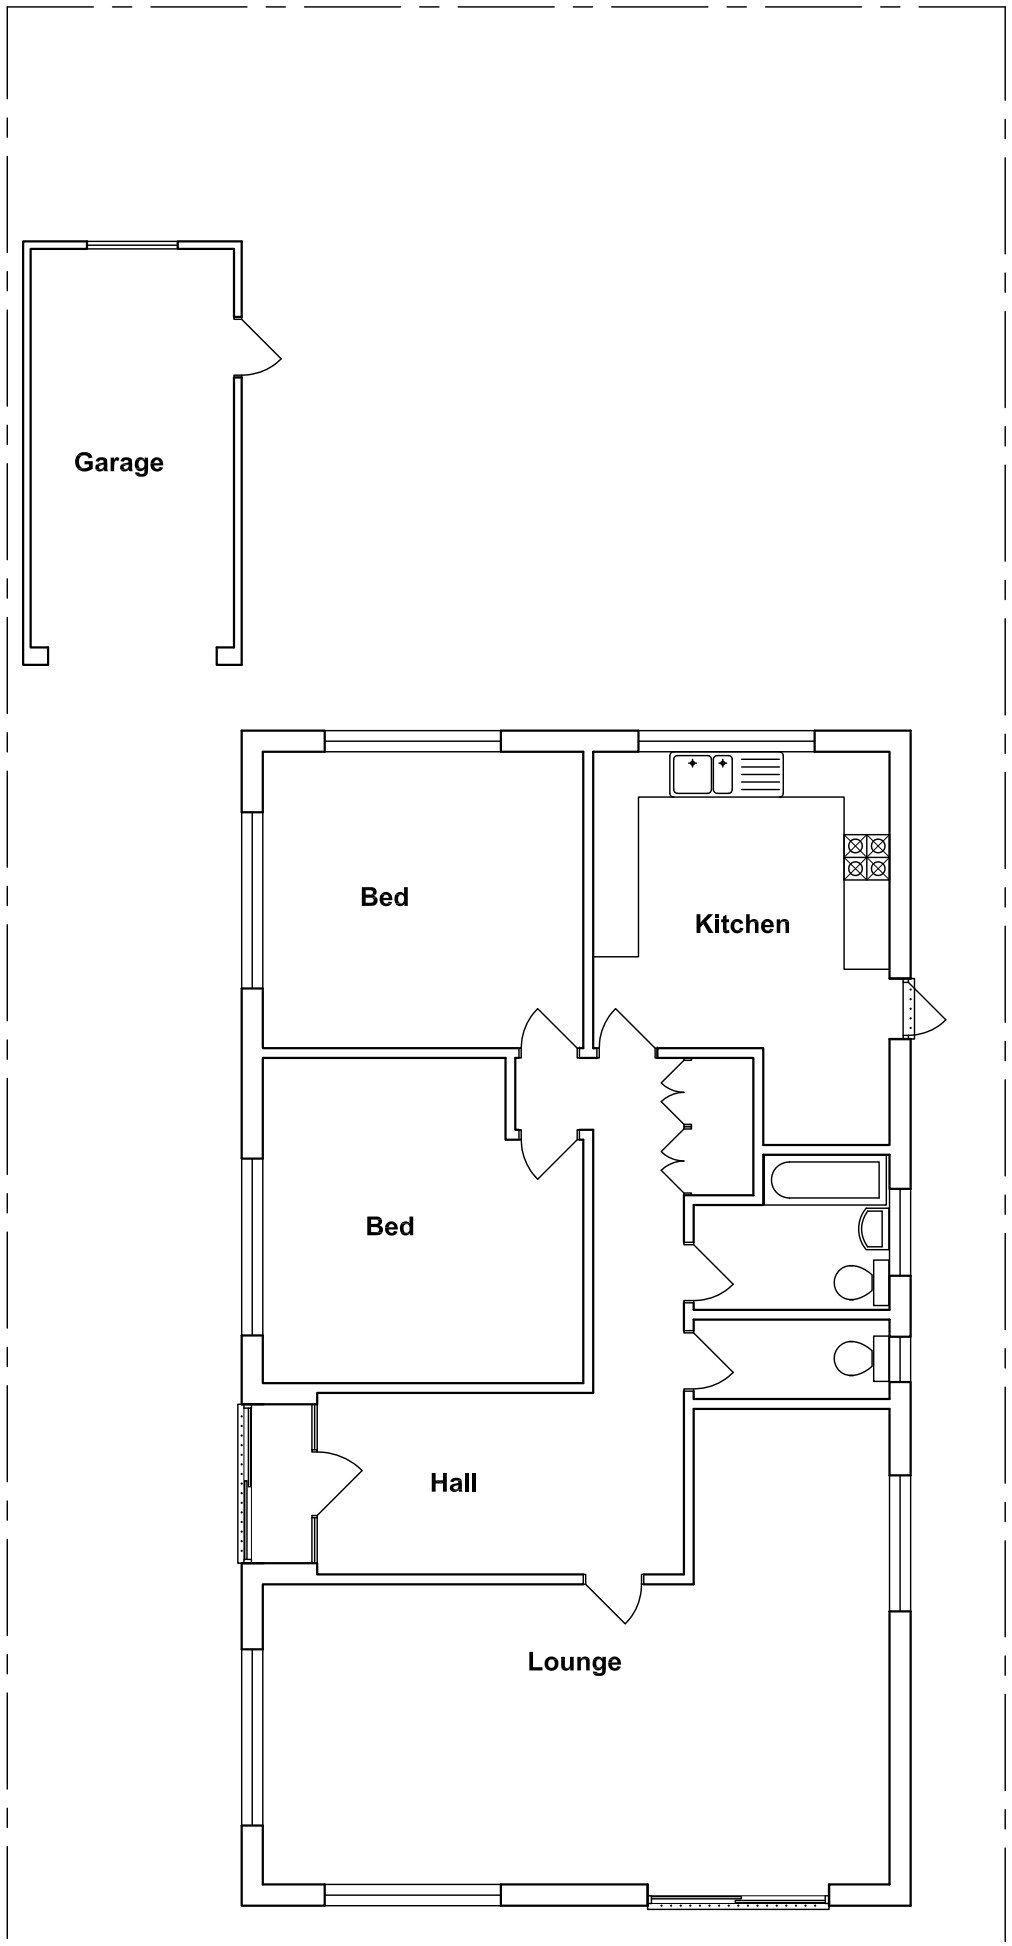

Existing

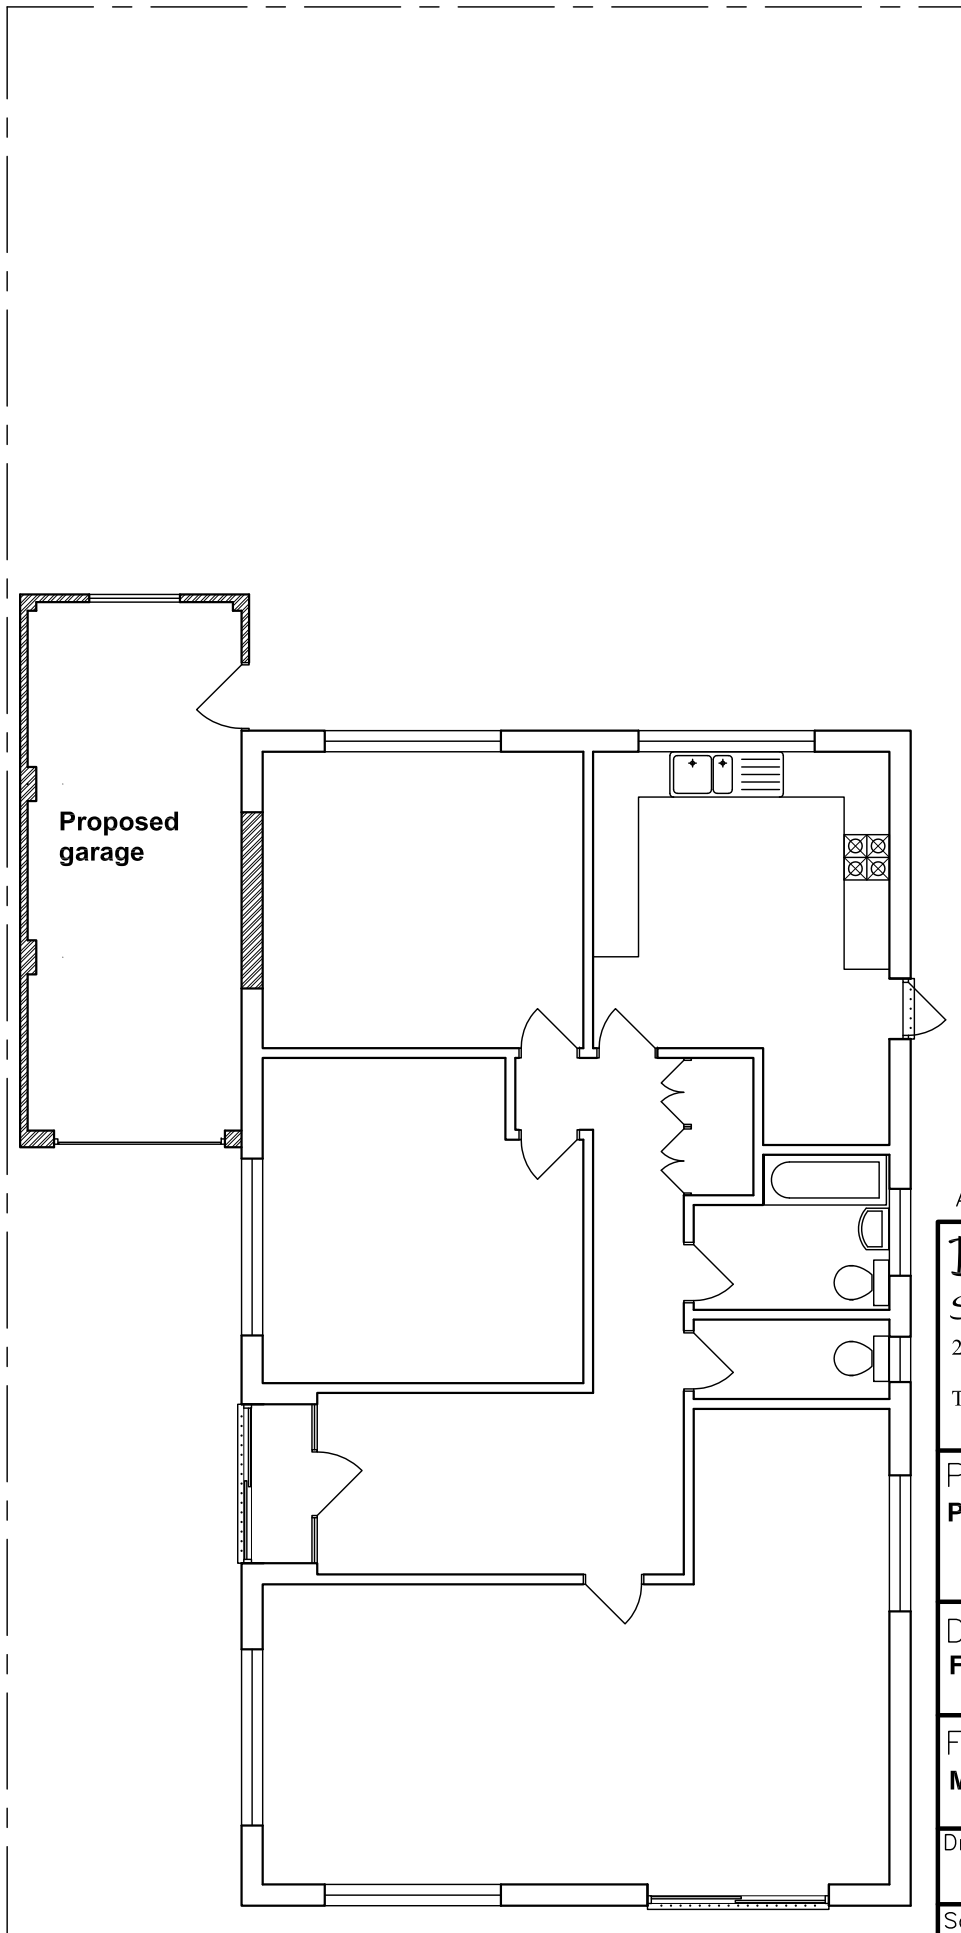

Proposed

Amendments: –

Bryceson Shaw Associates

Surveyors and Designers

2 Wellesley Court, Fitzalan Road, Littlehampton,
West Sussex BN17 5JW
Tel. & Fax 01903 734381 Mobile: 07889 651301
E-mail: brycesonshaw@btinternet.com

Project:
Proposed garage; 9 Beehive Lane, Ferring BN12 5NN

Drawing:
Floor plans

For:
Mr. & Mrs. Parrott

Drawn:	Date:
PKS	**February 2011**
Scales: **1:100**	No: **1102/01/02**

To scale when printed on A3

ARUN DISTRICT COUNCIL FG/25/11/