

GARAGE DETAILS

Scale 1 : 50


0 1m 2m 3m

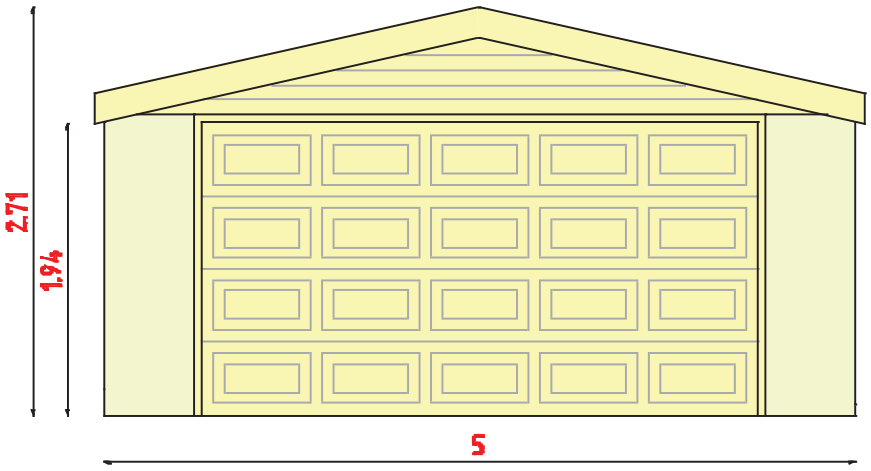


North East Elevation

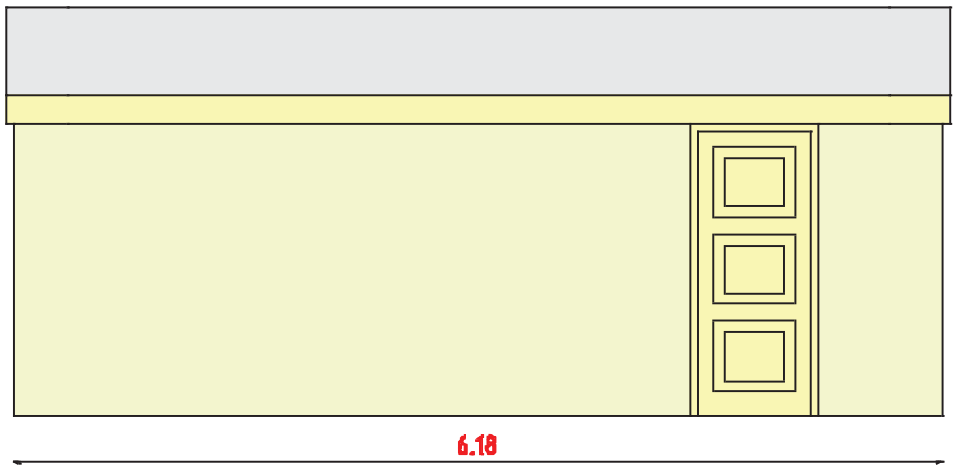

South East Elevation

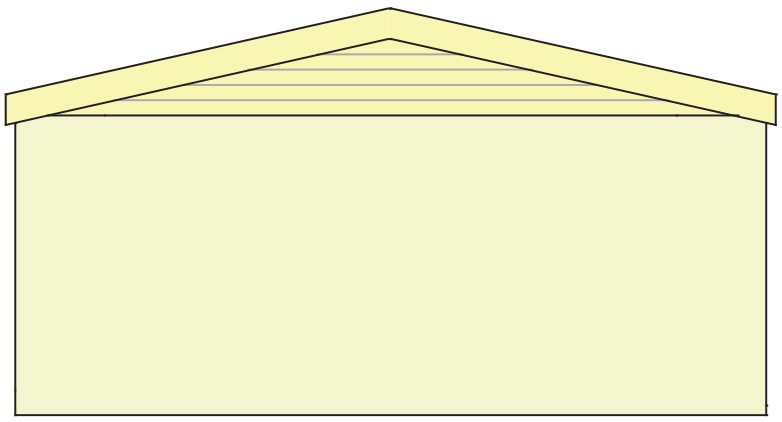

South West Elevation

 

North West Elevation

Planning Note

Garage walls to be textured finish externally painted to match bungalow, white doors and white shiplap to gables.



Lidget Compton Apex Garage – catalogue photo – see planning note above.

PROJECT Proposed demolition of existing garage, erection of single storey extension & new garage at 42 Upper West Drive, Ferring. BN12 5RH CLIENT Mr C Wood	Scales 1:50, 1:100 1:500, 1:1250 Date Feb 2018 Drawn srb	Revisions Drawing No 15/18/03 5