
Proposed Elevations

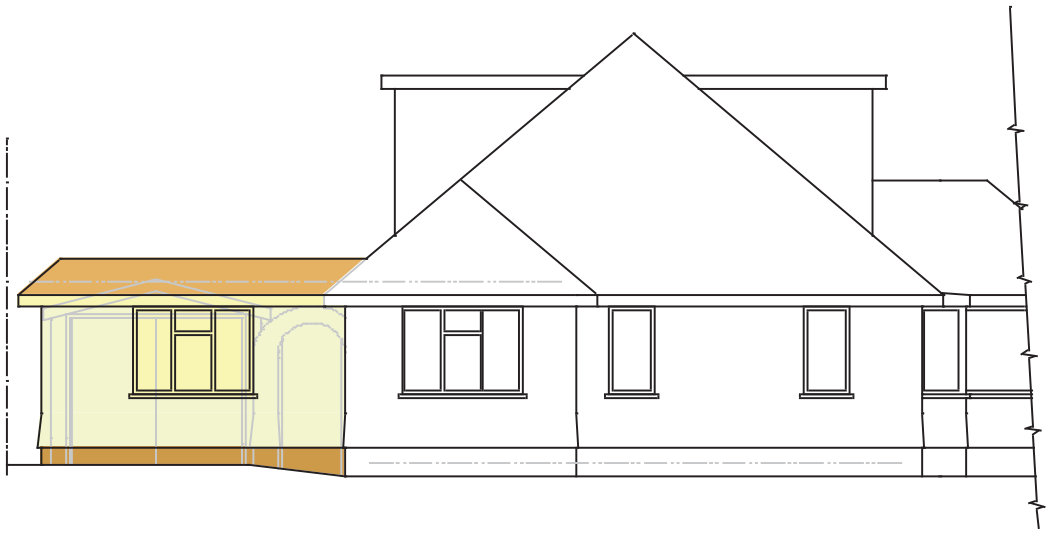


North Elevation

Scale 1 : 100


0 1m 2m 3m

Planning Notes

Materials of new structure to match those of existing.

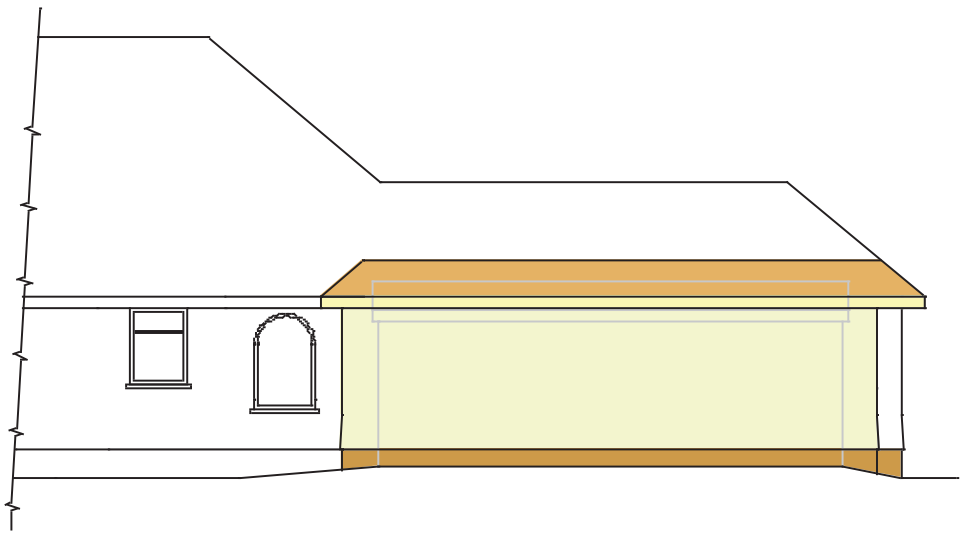

East Elevation

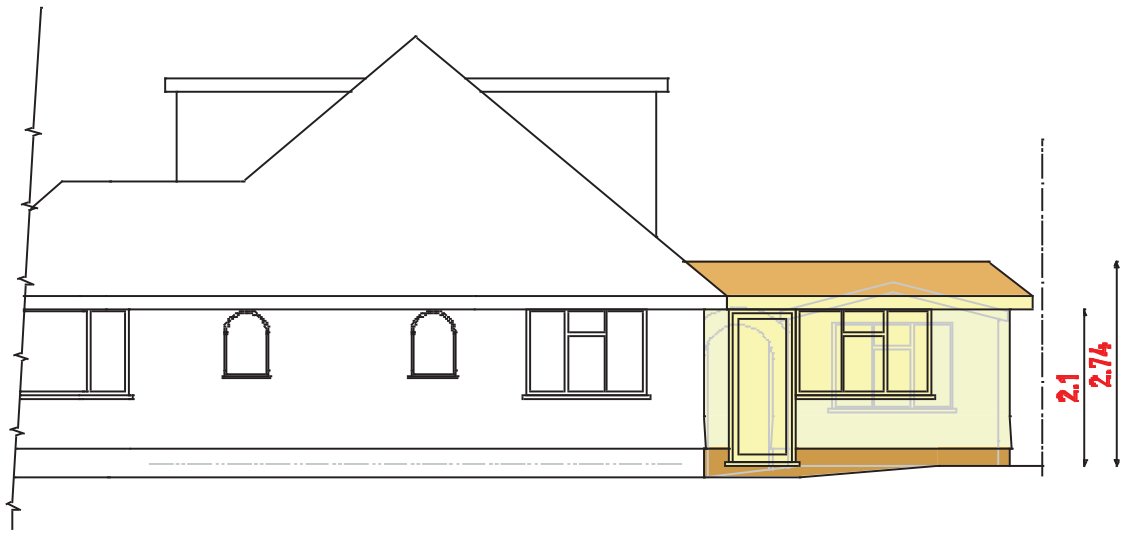

South Elevation



Proposed

Block Plan 1:500

0 10m 20m 30m

N

PROJECT Proposed demolition of existing garage, erection of single storey extension & new garage at 42 Upper West Drive, Ferring. BN12 5RH	Scales 1:50, 1:100 1:500, 1:1250	Revisions	
	Date Feb 2018		
CLIENT Mr C Wood	Drawn srb	Drawing No 15/18/03	1

ARUN DISTRICT COUNCIL FG/28/18/HH