

Existing Elevations

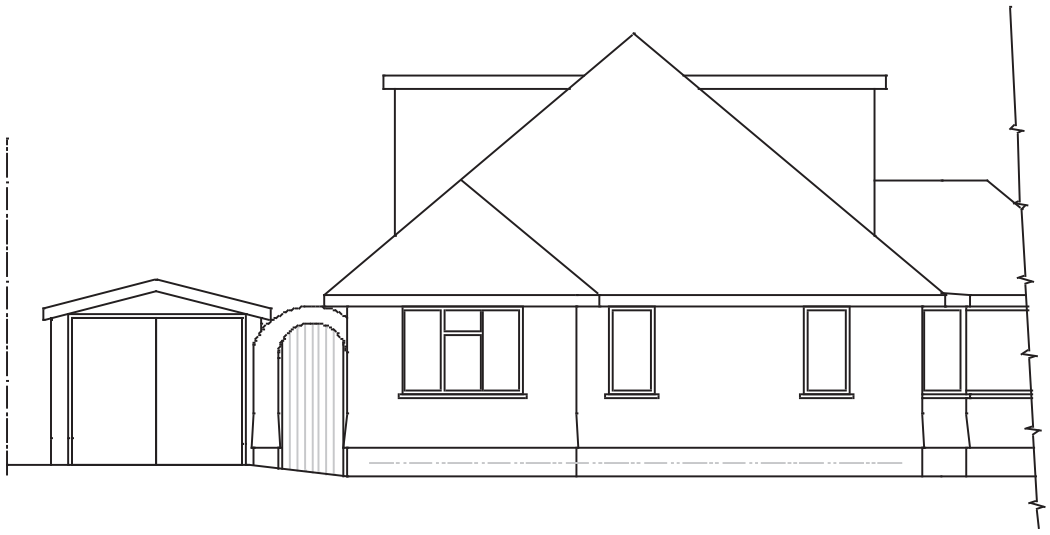

North Elevation


Scale 1 : 100

0 1m 2m 3m

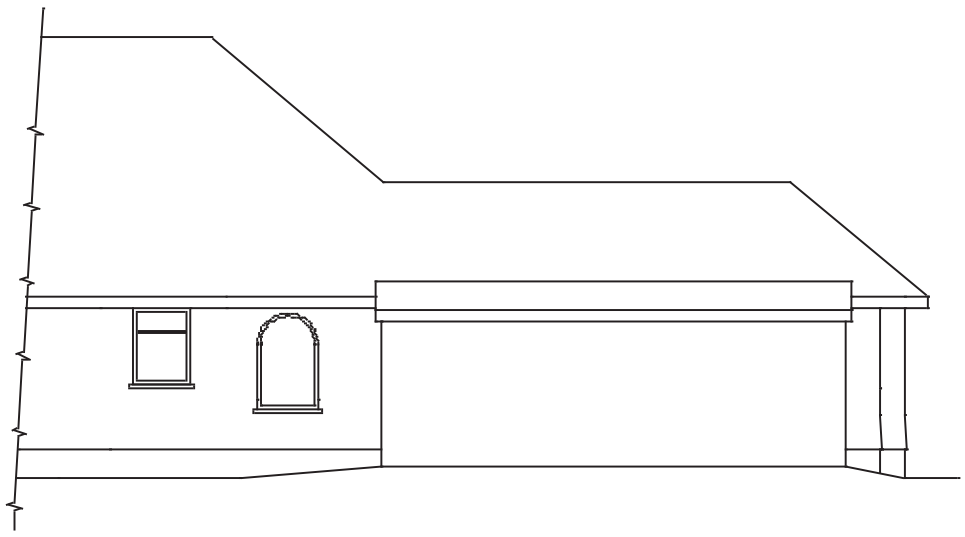

East Elevation



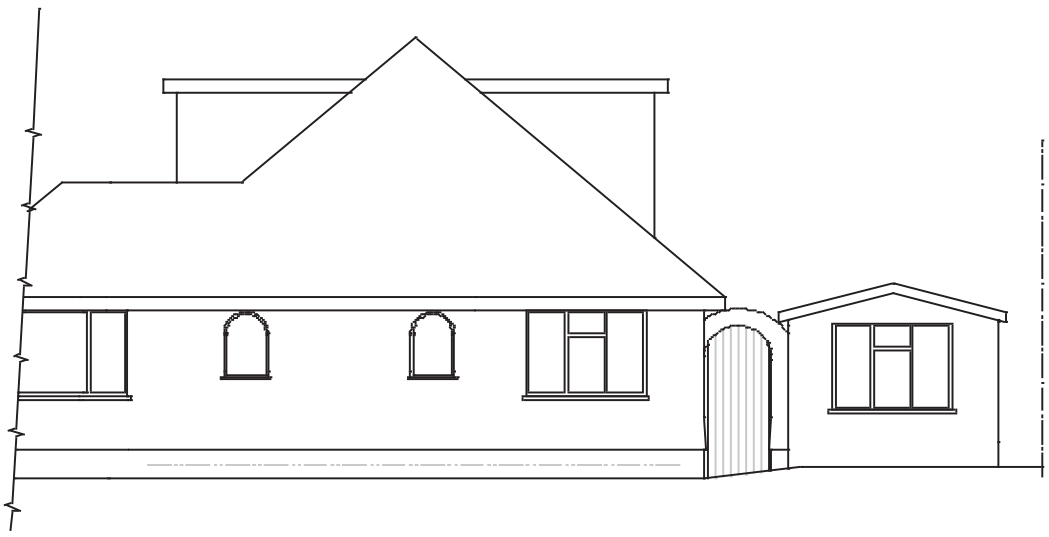

South Elevation

Existing

Block Plan 1:500

0 10m 20m 30m

N

PROJECT Proposed demolition of existing garage, erection of single storey extension & new garage at 42 Upper West Drive, Ferring. BN12 5RH CLIENT Mr C Wood	Scales 1:50, 1:100 1:500, 1:1250 Date Feb 2018 Drawn srb	Revisions	Drawing No 15/18/03 | 2