Key:

Existing Walls

Proposed Walls

Existing Building Line

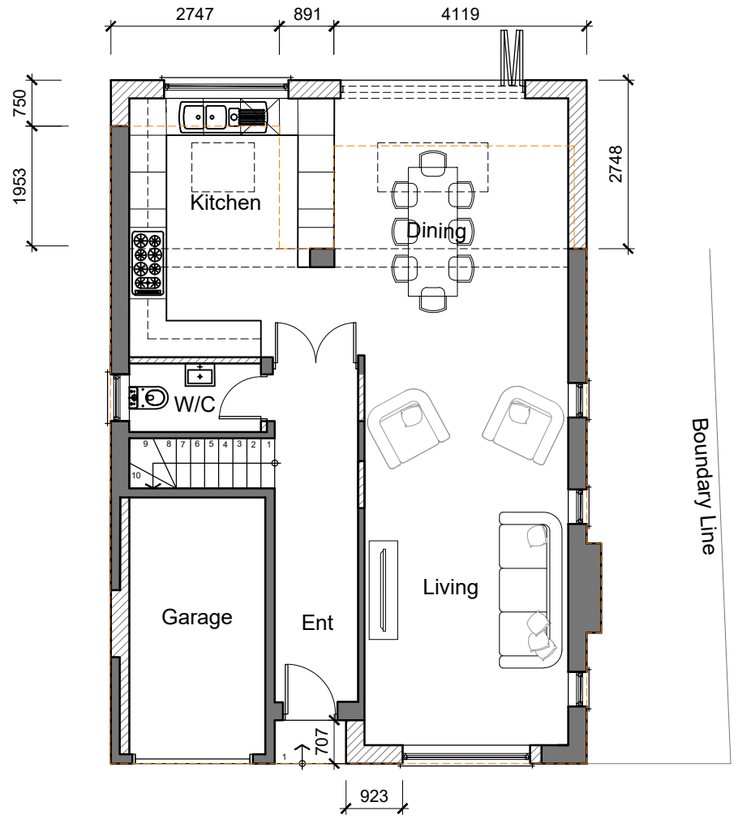

Proposed Ground Floor Plan

0 1m 5m 10m

scale 1:100

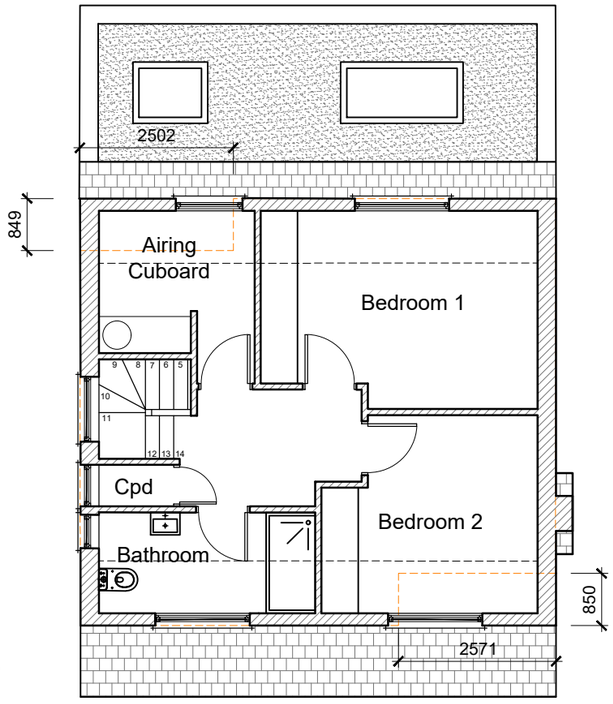

Proposed First Floor Plan

0 1m 5m 10m

scale 1:100

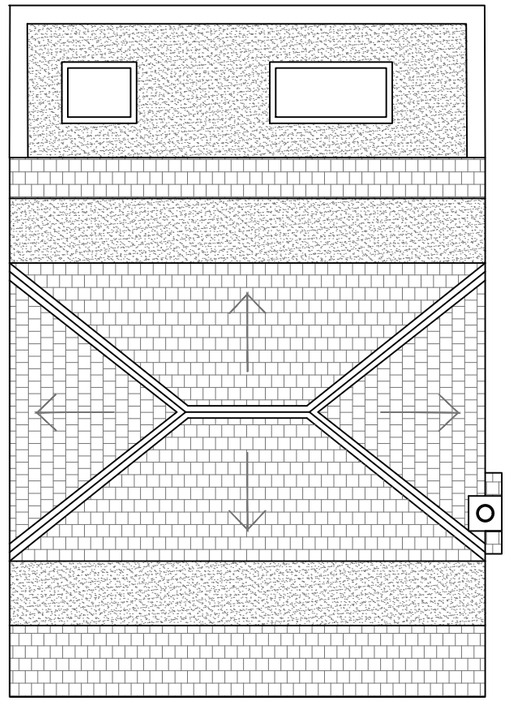

Proposed Roof Plan

0 1m 5m 10m

scale 1:100

N

PROJECT Groome, No.66	DRAWING NO. 1459-P004	SCALE 1:100 @ A3	01	D
ADDRESS No.66 The Cottage Elm Park Herring BN12 5RW	DRAWING TITLE Proposed Ground, First & Roof Plans	DRAWN BY CRE8TIVE LINES - ROZ NOWAK	July	2020

CRE8TIVE LINES

E: Cre8tivelines@outlook.com M:07500181917

No.2 Old School,Old School Lane,Fittleworth,RH20 1JZ

THESE DRAWINGS ARE FOR PLANNING PERMISSION ONLY. ALL MEASUREMENTS TO BE TAKEN ON SITE FOR BUILDING WORKS.

ARUN DISTRICT COUNCIL FG/51/20/HH