
ARUN DISTRICT COUNCIL FG/52/18/PL

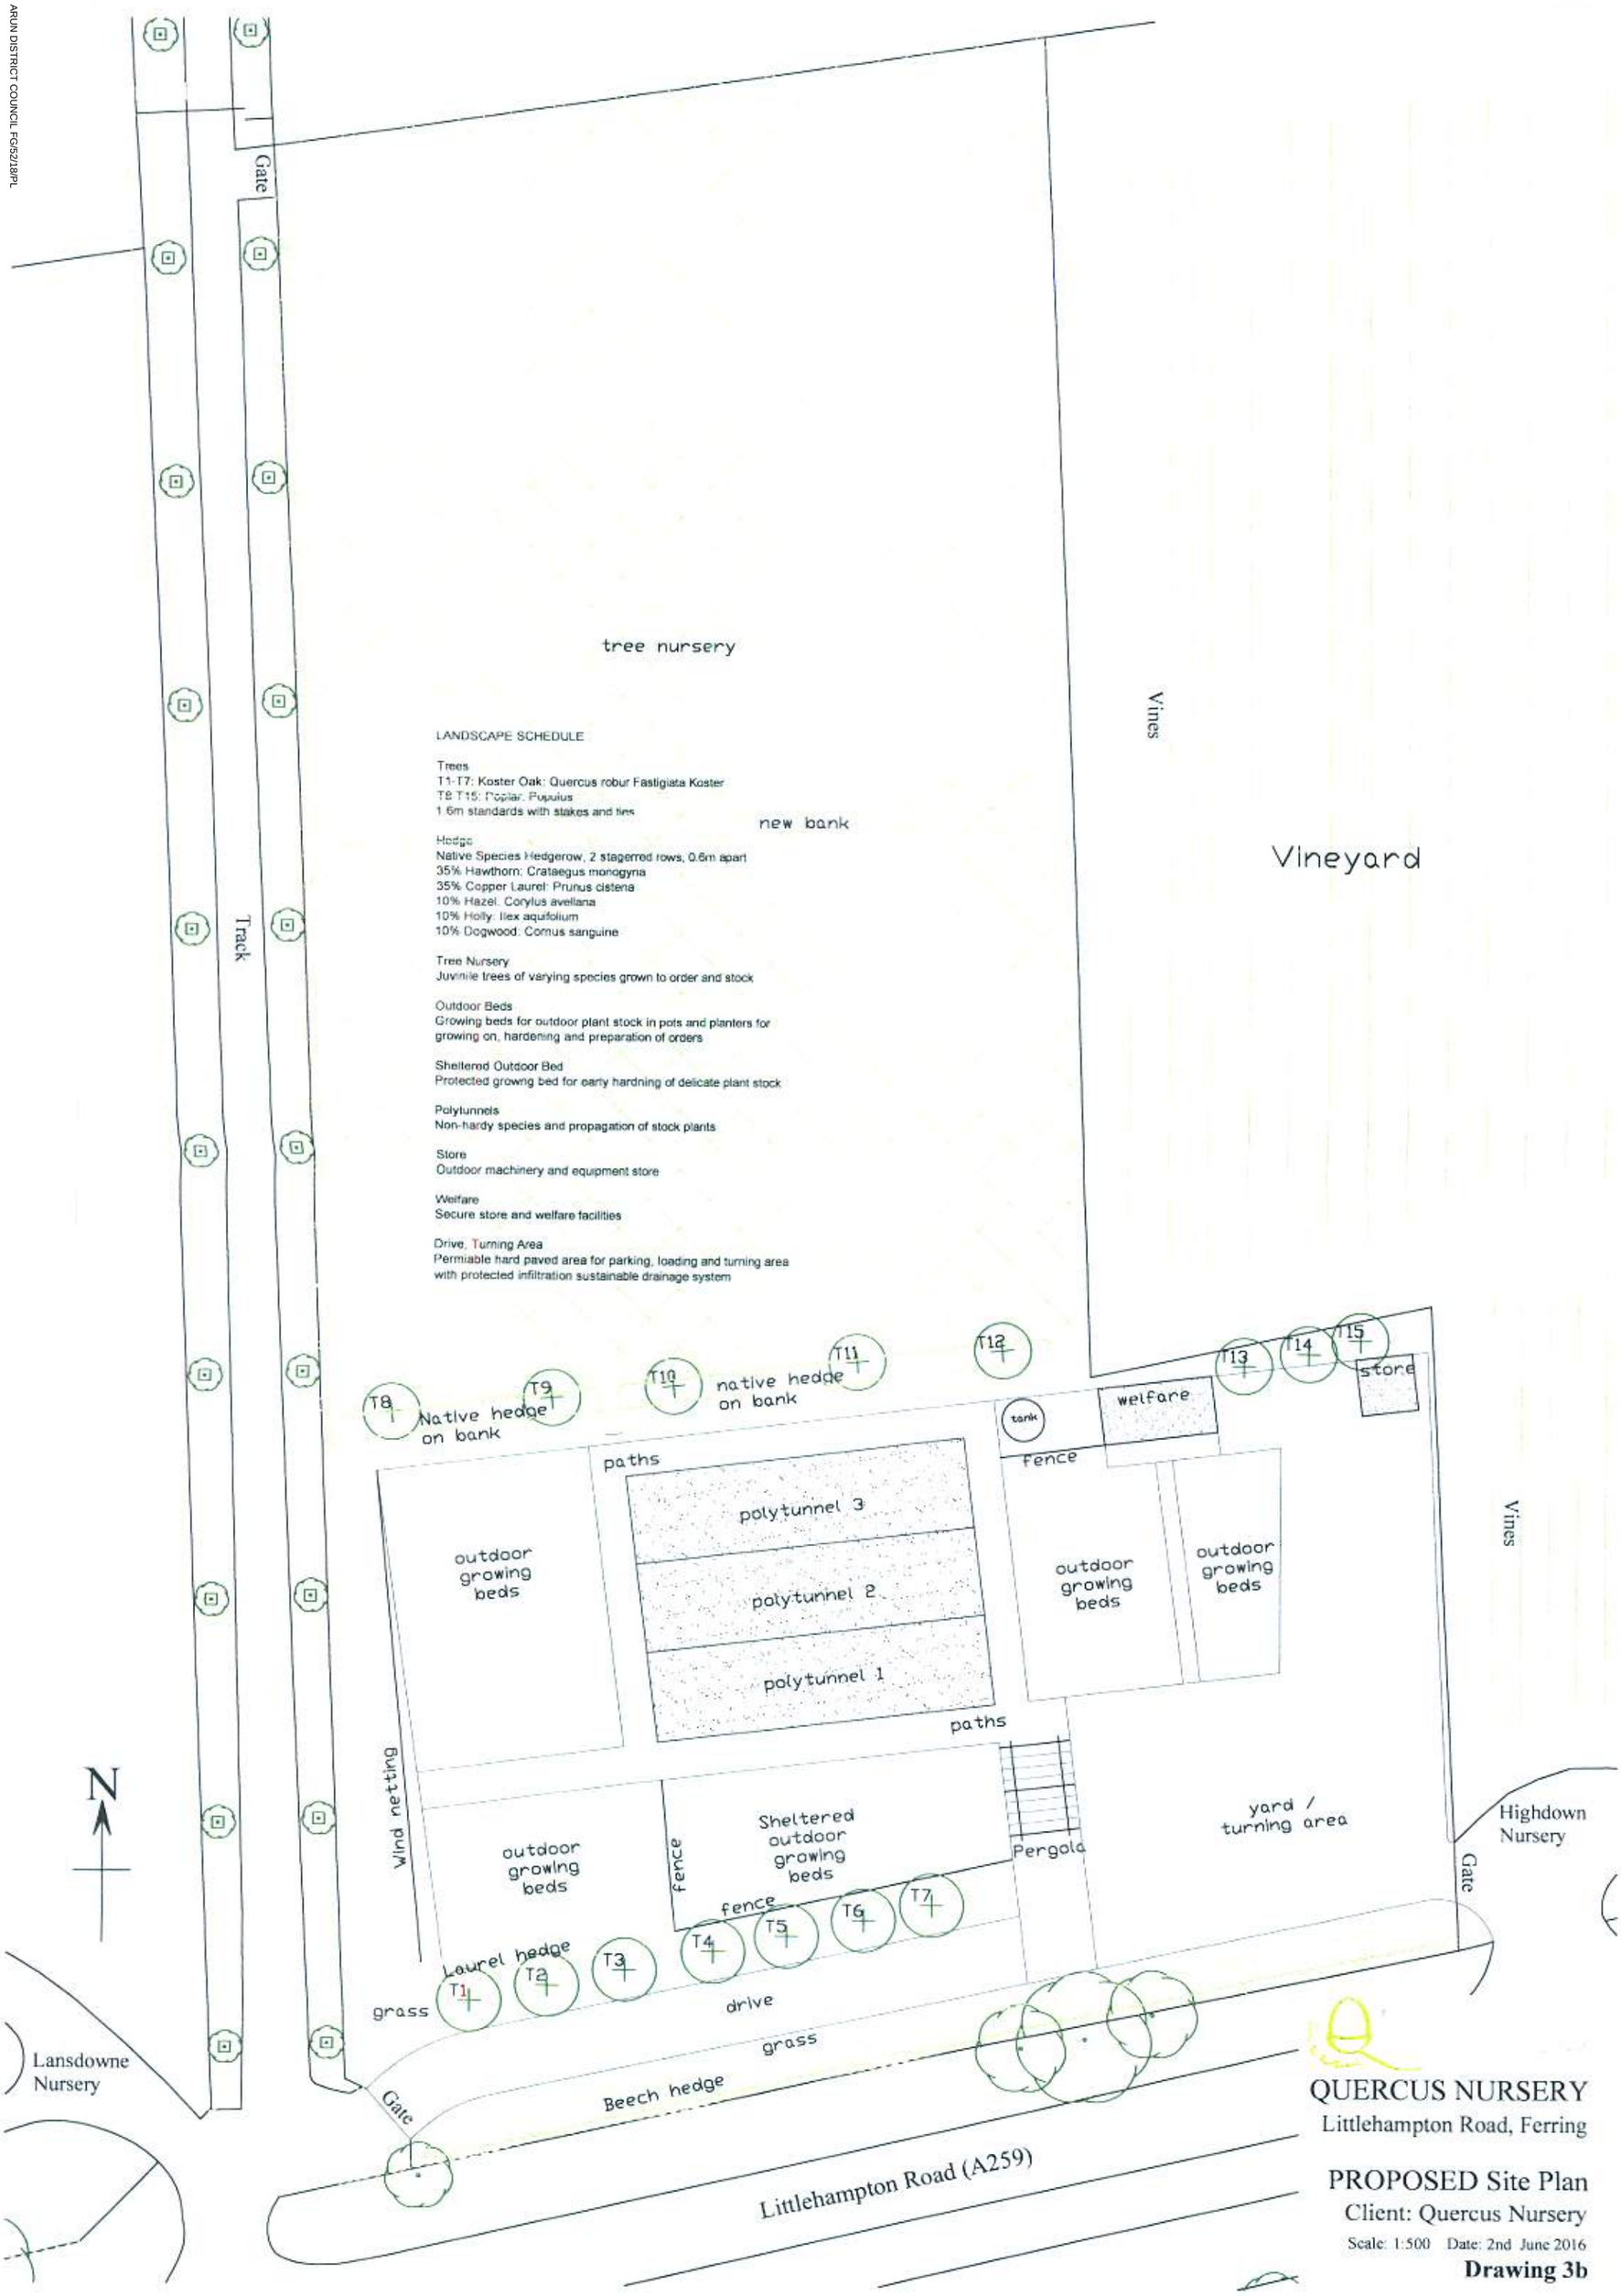

QUERCUS NURSERY

Littlehampton Road, Ferring

PROPOSED Site Plan

Client: Quercus Nursery

Scale: 1:500 Date: 2nd June 2016

Drawing 3b