ARUN DISTRICT COUNCIL FG/55/21/HH

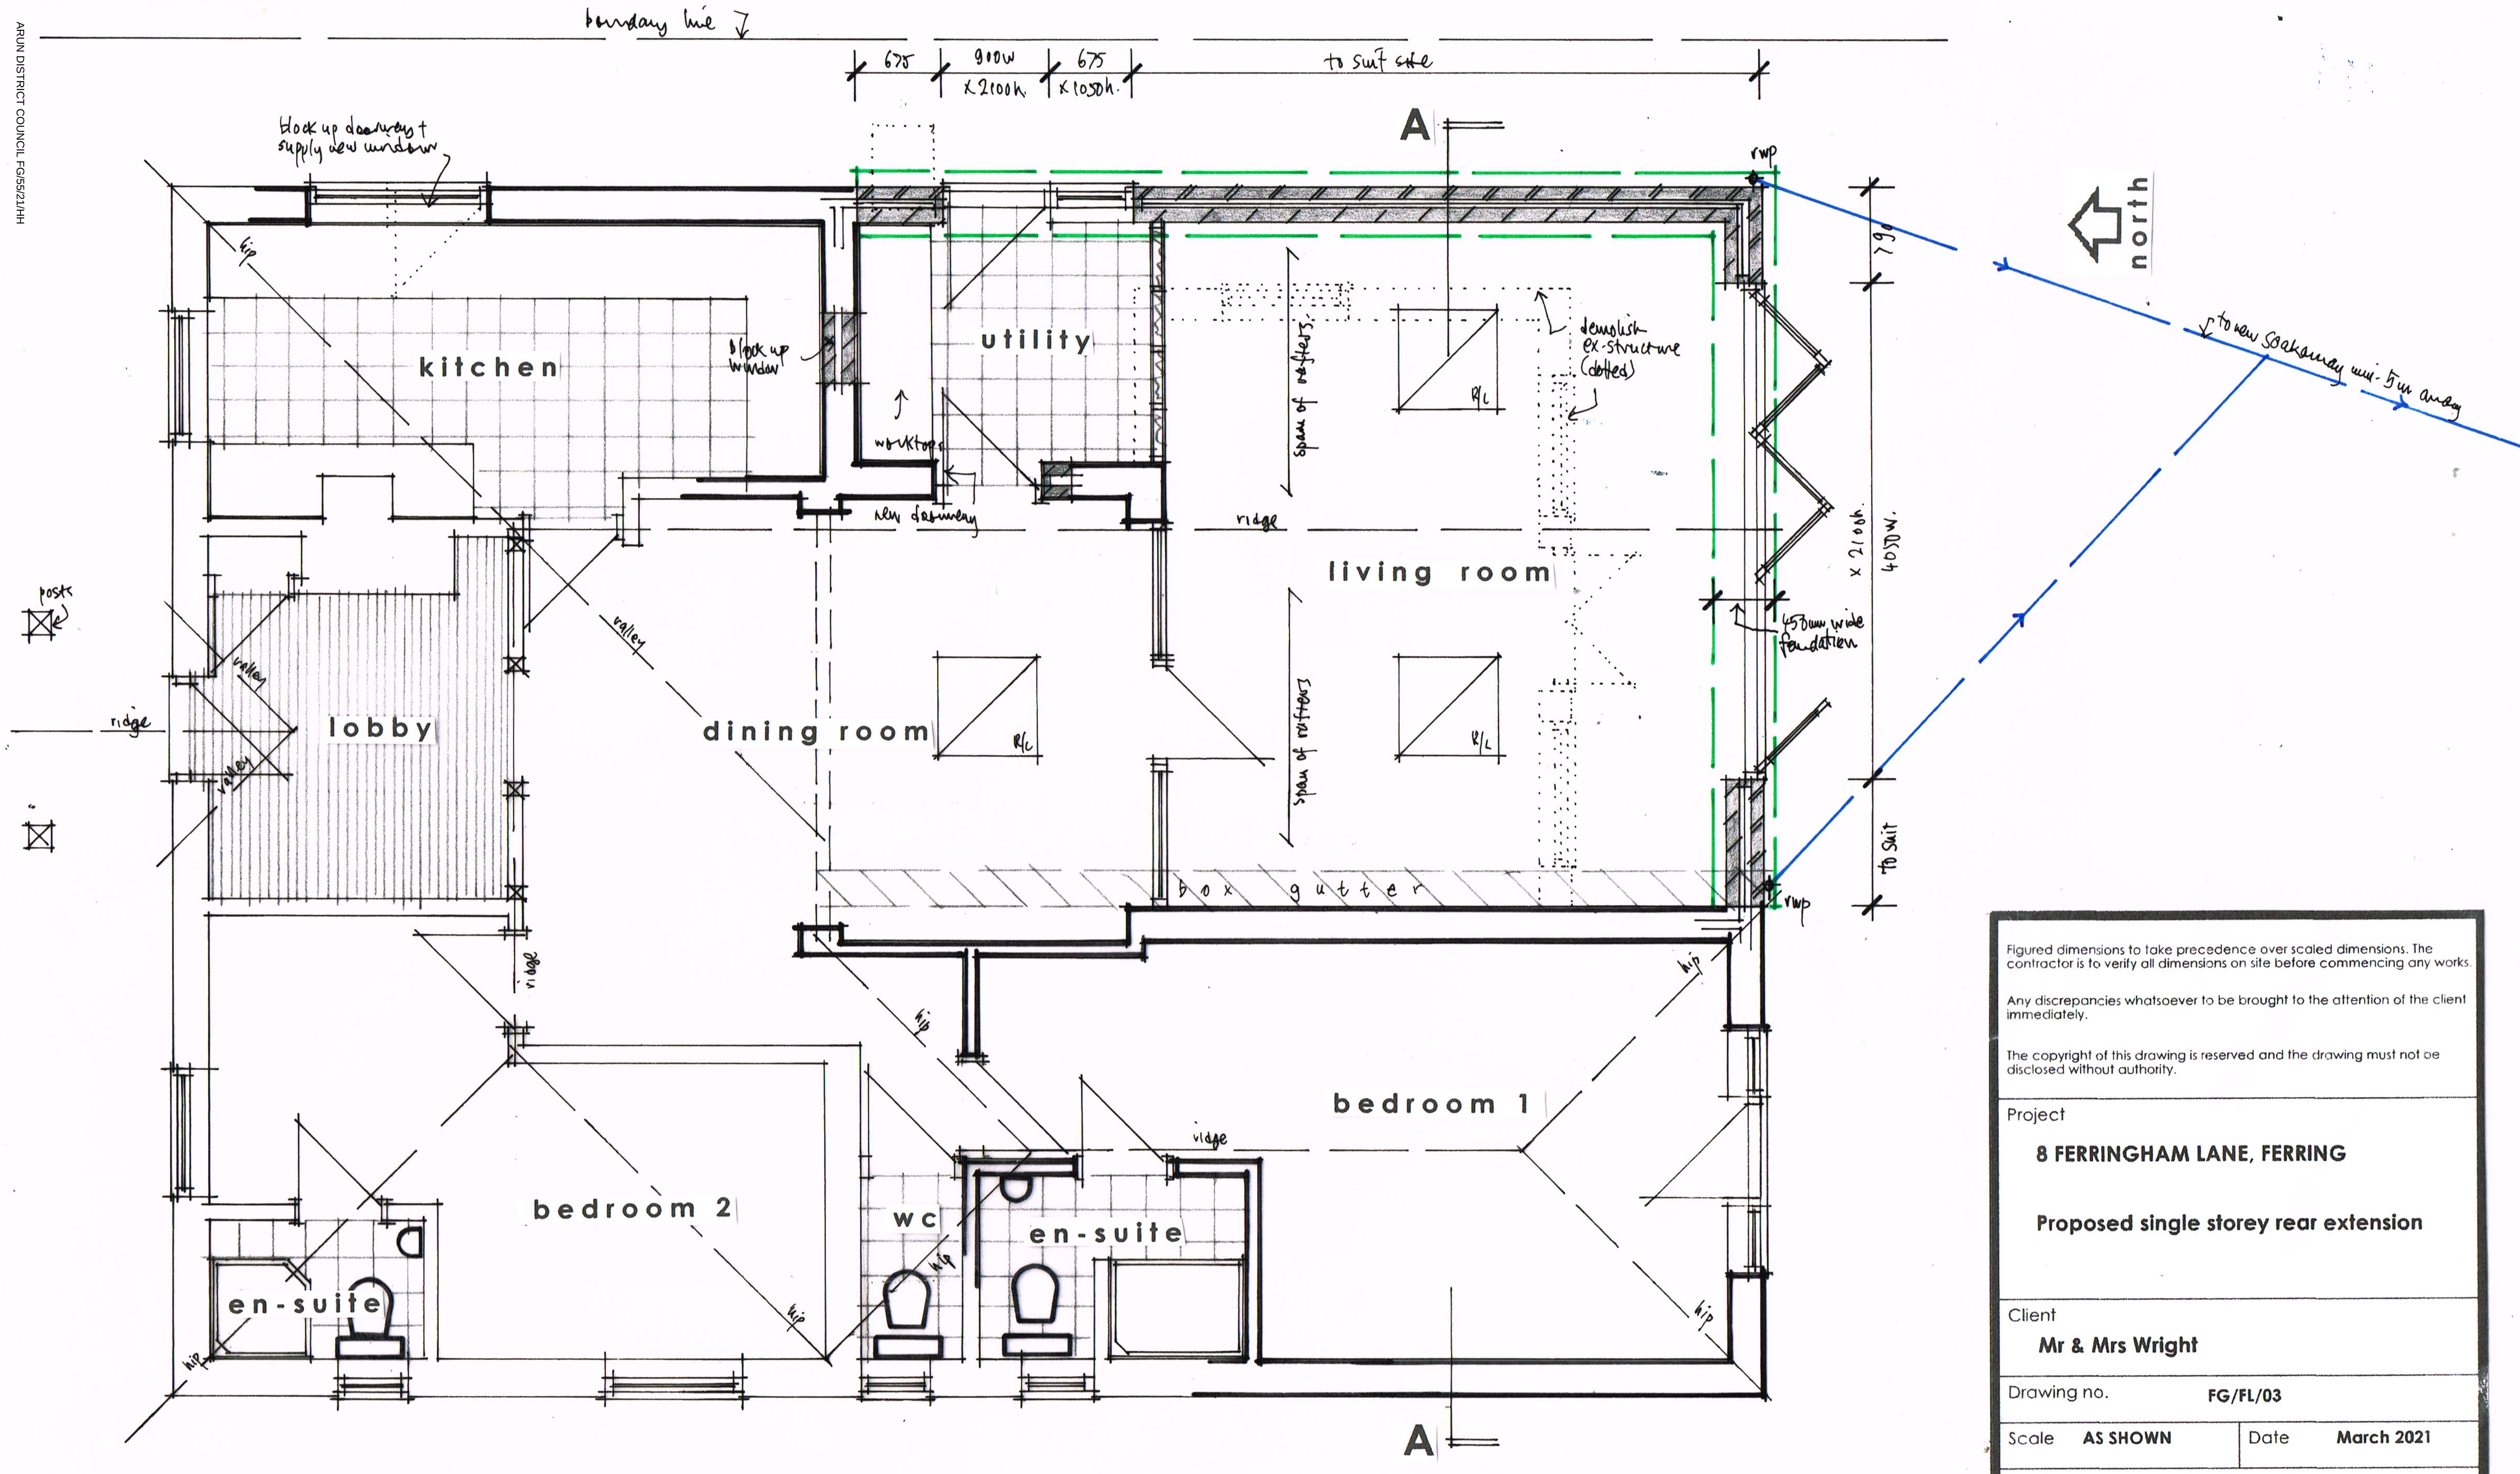

GROUND FLOOR PLAN 1:50 @ A3

0 5m
metres

boundary line

THIS DRAWING TO BE READ IN CONJUNCTION WITH
STRUCTURAL ENGINEERS DETAILS & CALCULATIONS

Figured dimensions to take precedence over scaled dimensions. The contractor is to verify all dimensions on site before commencing any works.

Any discrepancies whatsoever to be brought to the attention of the client immediately.

The copyright of this drawing is reserved and the drawing must not be disclosed without authority.

Project
8 FERRINGHAM LANE, FERRING

Proposed single storey rear extension

Client
Mr & Mrs Wright

Drawing no. **FG/FL/03**

Scale **AS SHOWN** Date **March 2021**

Drawn By **WG**

WAYNE GANDER MCIAT
Chartered Architectural Technologist
98 Durrington Lane
WORTHING
West Sussex
BN13 2RQ
M. 07808 887896
Email - waynegander08@gmail.com