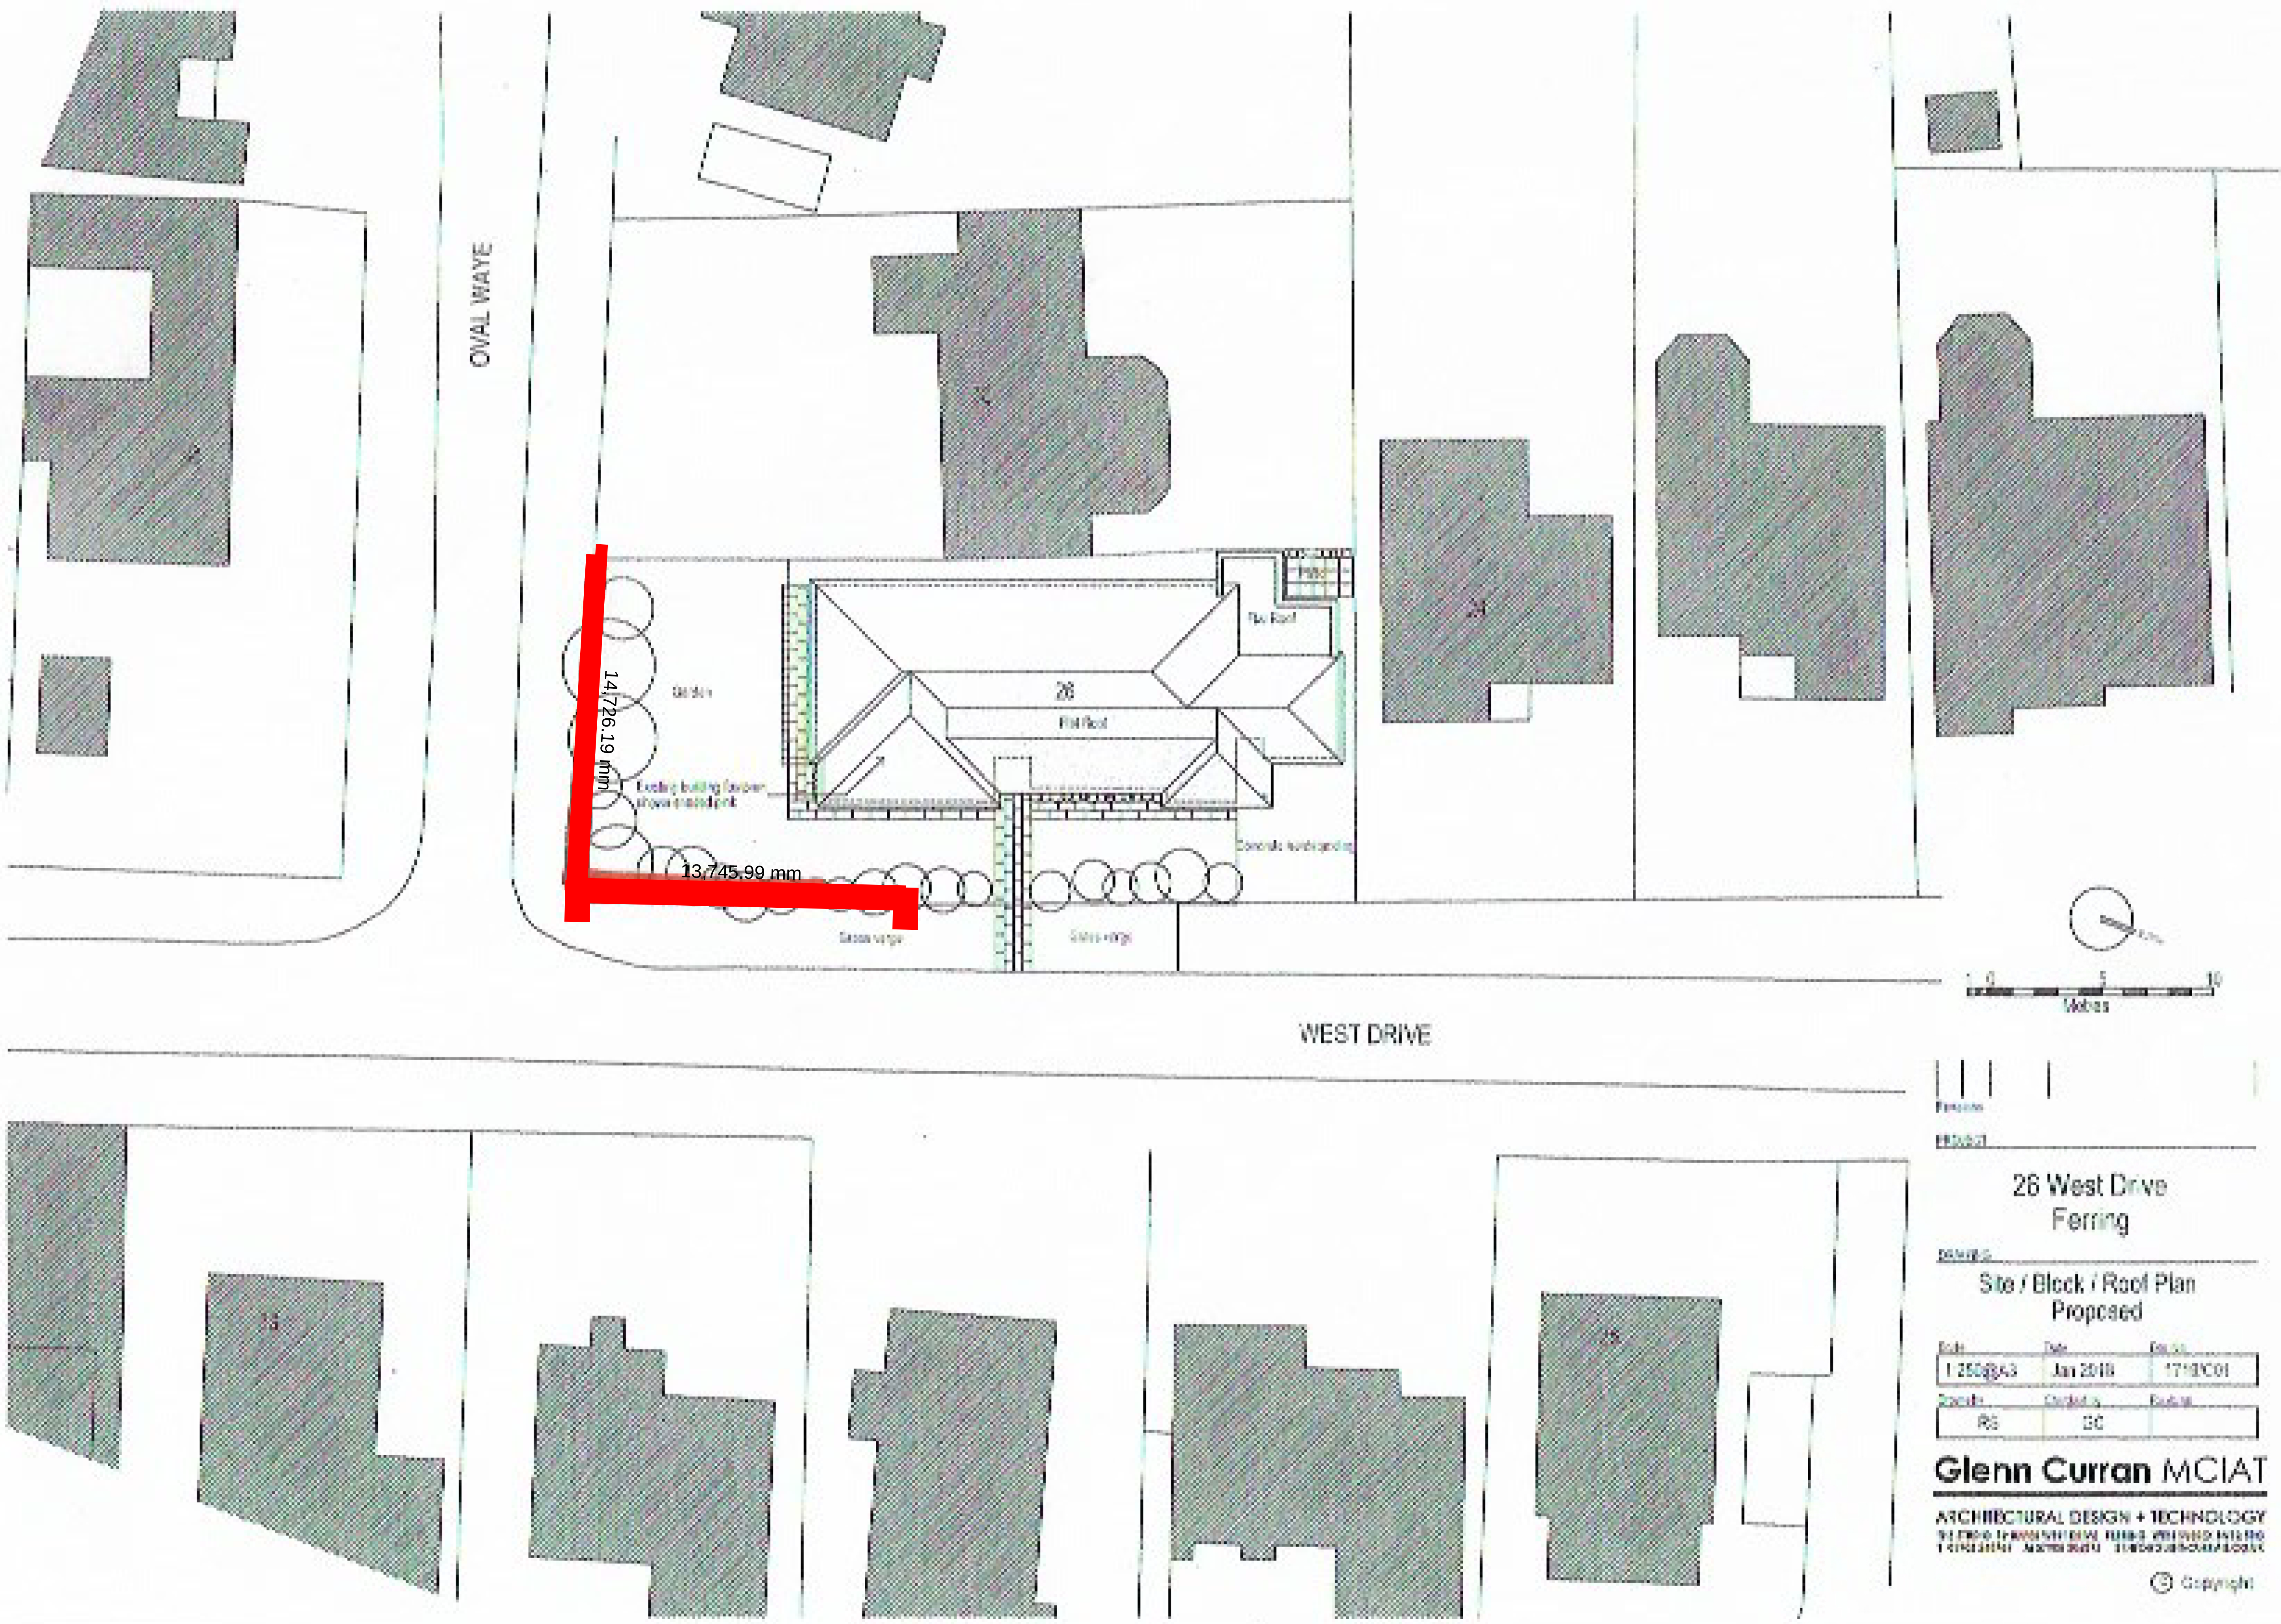

26 West Drive
Ferring

Site / Block / Roof Plan
Proposed

Scale	Date	Dwg No.
1:250@A3	Jan 2018	17'18'C01
Drawn	Checked	Revision
RS	GC	

Glenn Curran MCIAT

ARCHITECTURAL DESIGN + TECHNOLOGY

© Copyright