

ARUN DISTRICT COUNCIL
No. FG 85 07
RECEIVED 21.6.07

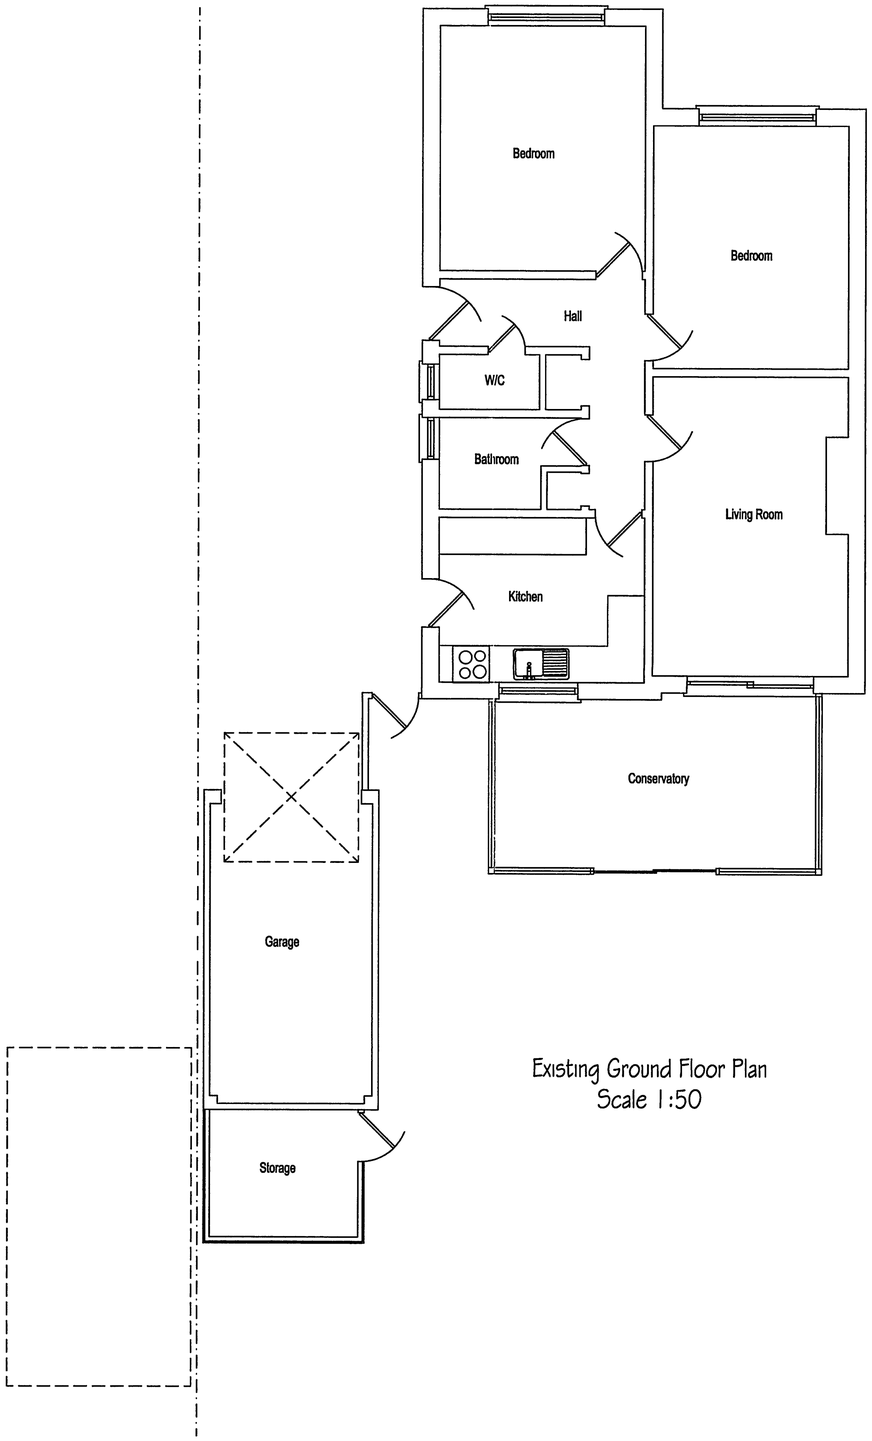

Existing Ground Floor Plan
Scale 1:50

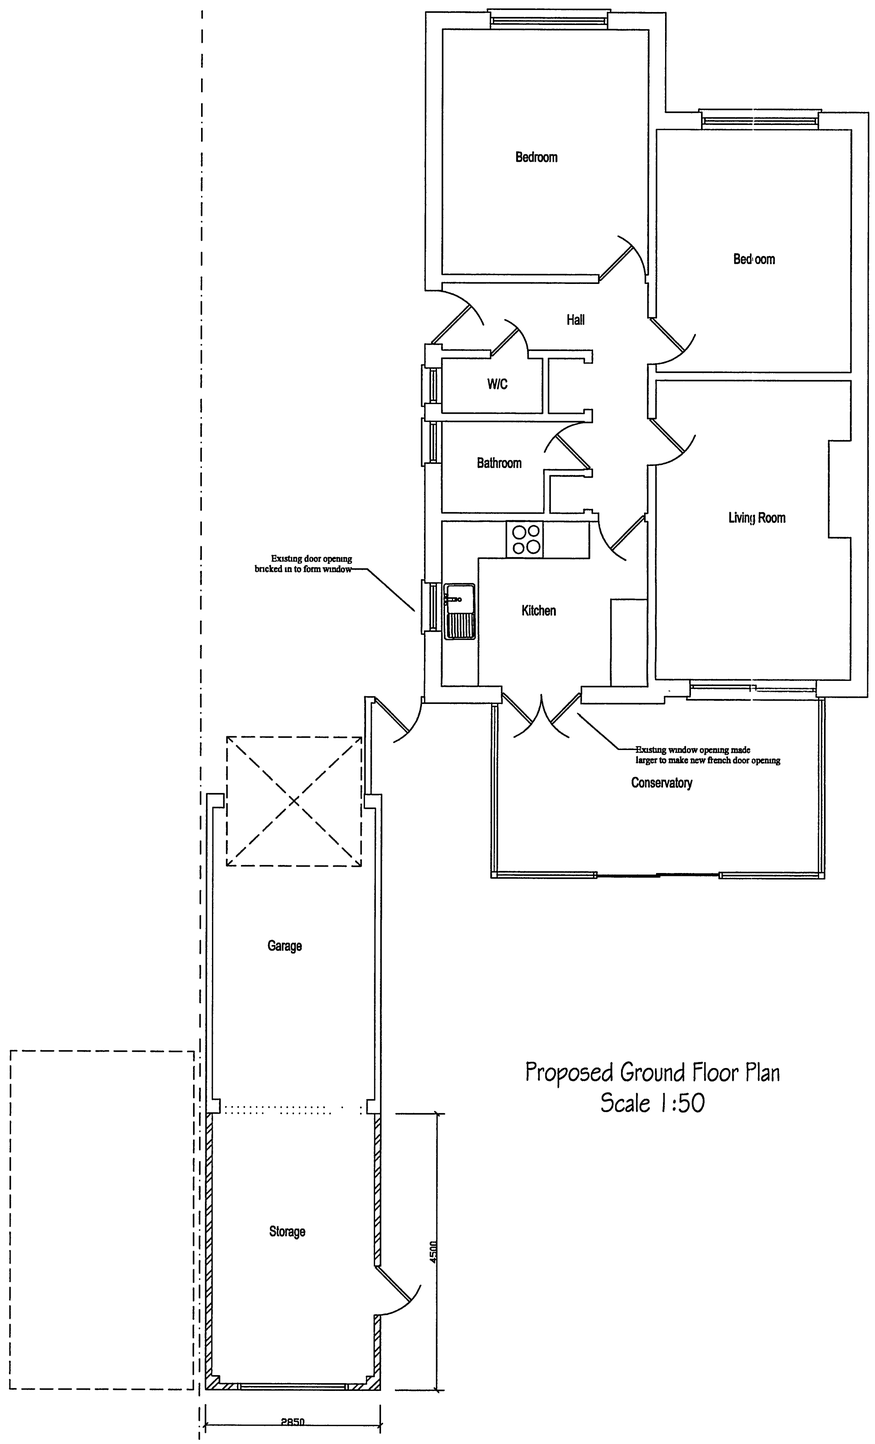

Proposed Ground Floor Plan
Scale 1:50

- All dimensions must be checked on site and not scaled from this drawing, apart from Local Authority.

- No work is to be commenced untill full Planning Permission/ Building Regulations have been approved and any conditions discharged. Any work started prior to approval is entirely at clients/ contractors risk.

- The contractor is responsible for taking and checking all levels, dimensions etc, prior to ordering materials and starting work.

- Where approval of materials by Local Authority is a condition of the Planning Concent, samples must be supplied to the relevant officer or approved in writing before relevant works are commenced.

- It is the responsibility of the building owner, or tennant, to comply with the requirements of 'The Party Wall Act 1996' in respect of excavation and construction in proximity to certain buildings or structures; and for connected purposes.

ROBERTS & WRIGLEY ASSOCIATES
27A GORING ROAD, GORING BY,SEA, WEST SUSSEX, BN12 4AR
TEL: 01903 240169 EMAIL: rwassociates@tiscali.co.uk

CLIENT
MR & MRS YOUNG

Company

Site Address
14 GLENBARRIE WAY
FERRING
WEST SUSSEX
BN12 6PY

DRAWING TITLE
PROPOSED GARAGE EXTENSION & ALTERIATIONS TO EXISTING PROPERTY.

DRAWN
JAMES ROBERTS

DATE
17TH APR 07

SCALE
1:50 & 1:100

JOB No.

All Dimensions of existing buildings/ boundarys to be verified on site by contractor, with any discrepencies reported back before commencement of work.
This drawing is the copyright of Roberts & Wrigley Associates and shall not in any way be used or reproduced without written consent.

DRAWING No.
DRAWING 01
PROPOSED FLOOR PLANS

REV.	Date
REV.	Date
REV.	Date