

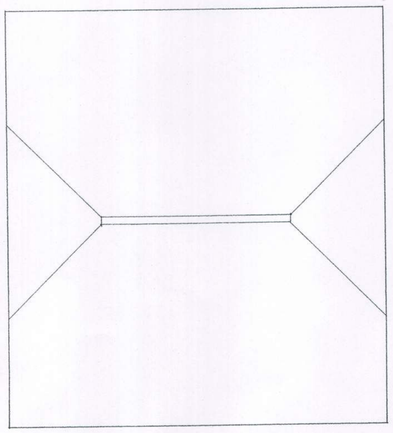


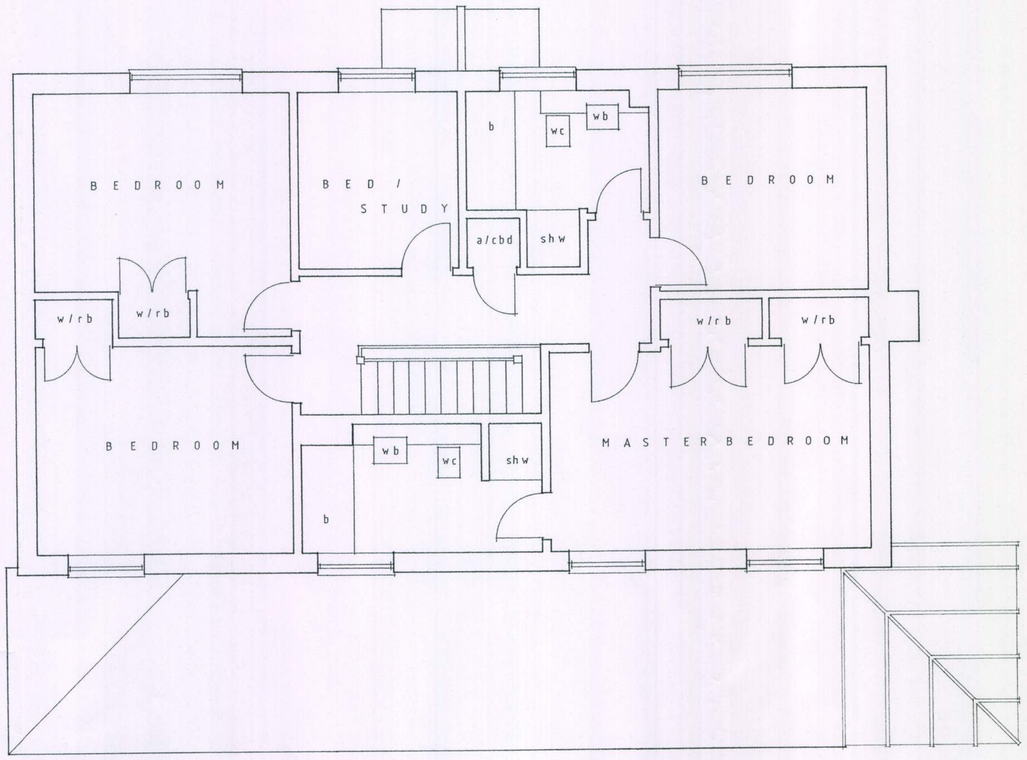


FIRST FLOOR PLAN

SCALE 1 to 50

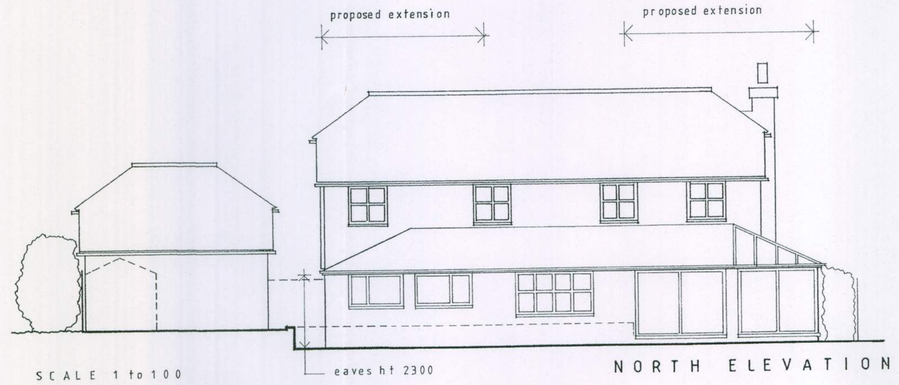


SCALE 1 to 100

NORTH ELEVATION

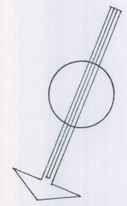


NORTH

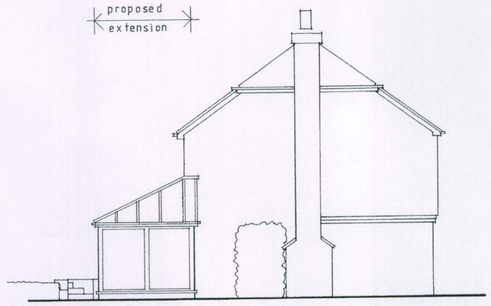


WEST ELEVATION

SCALE 1 to 100

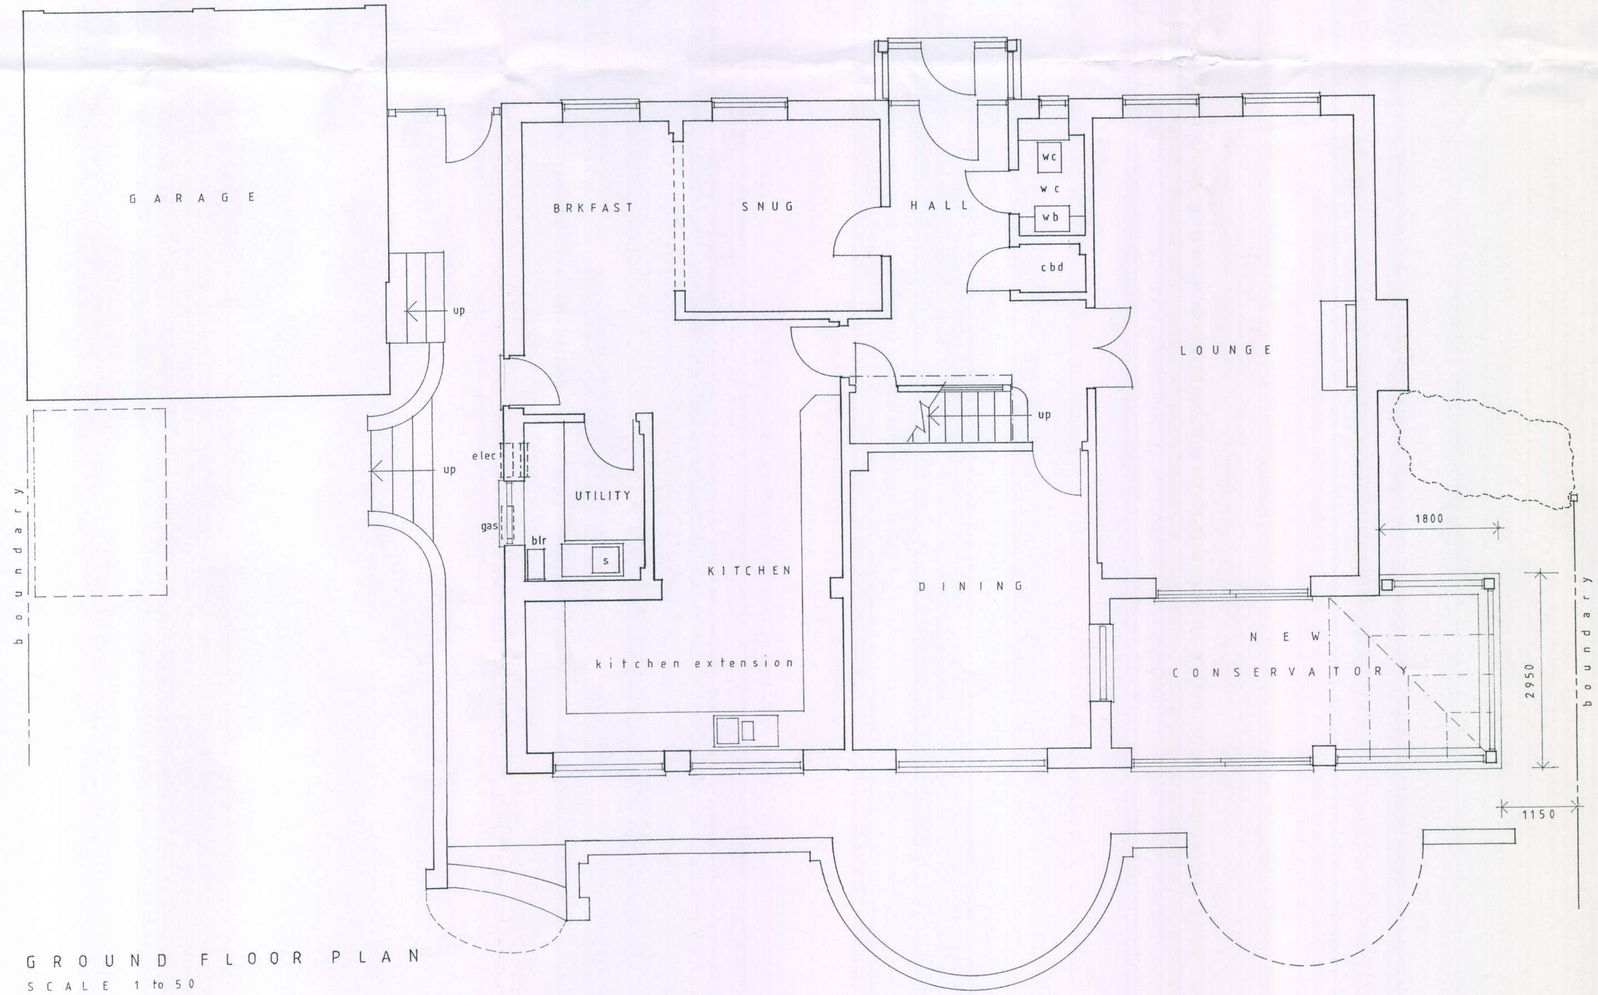

GROUND FLOOR PLAN

SCALE 1 to 50

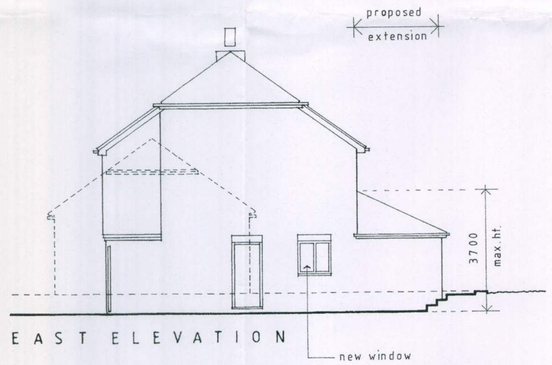

EAST ELEVATION

PROPOSED MATERIALS

Walls:
Facing brickwork to match existing.

Roof:
Plain clay tiling to match existing.

Windows and Doors:
White finished timber framed units to match existing

Rainwater goods:
Black plastic gutters and downpipes to match existing.

DRAWING SCALE 1:50

1m	2m	3m	4m	5m	6m	7m	8m	9m	10m

DRAWING SCALE 1:100

2m	4m	6m	8m	10m	12m	14m	16m	18m	20m

ARUN DISTRICT COUNCIL

No.	FN	15	10	
Received				

PAPER SIZE A1

PAGE PARTNERSHIP

18 Middleton Avenue Hove Sussex BN3 4PJ

Tel/Fx: 01273 424888 pagpar@pagepartnership.net

Client
MR & MRS WILLIAMS
8 FOX LEA
FINDON BN14 0XB

Job Title
PROPOSED EXTENSION AND ALTERATIONS

DrawingTitle
BUILDING AS PROPOSED

FLOOR PLANS
ELEVATIONS

Job Number	Scale
09690	1:50 1:100

Drawing Number
04

Date	Revision
02.02.10	

ARUN DISTRICT COUNCIL FN/15/10/